

PROJEK : CADANGAN KERJA- KERJA MENAIKTARAF ASRAMA BLOK C DAN D KOLEJ MARA KULIM,
DI ATAS LOT 1210, SEKSYEN 42, BANDAR KULIM, KEDAH DARUL AMAN.

F A R A H S O F I A H

A . R . C . H . I . T . E . C . T


85A, BANGUNAN KHATIJAH, JALAN KAMPUNG PERAK,
05100 ALOR STAR, KEDAH DARULAMAN.
Tel :604 - 7355996 Fax: 604 - 7355997




TETUAN : TETUAN MAJLIS AMANAH RAKYAT (MARA)

DWGS ISSUED	BIL	LIST OF DRAWING	WORKING DRAWING	PAPER SAIZ
	1	FSA / MARA / 2025 / 02 / WD01	PELAN KUNCI, PELAN LOKASI & PELAN TAPAK	A1
	2	FSA / MARA / 2025 / 02 / WD02	PELAN LANTAI TINGKAT BAWAH & PELAN LANTAI TINGKAT ATAS	A1
	3	FSA / MARA / 2025 / 02 / WD03	PELAN BUMBUNG, KERATAN A-A & PANDANGAN HADAPAN	A1
	4	FSA / MARA / 2025 / 02 / WD04	KERATAN B-B, C-C, PANDANGAN BELAKANG, KIRI & KANAN	A1
	5	FSA / MARA / 2025 / 02 / WD05	PELAN TINGKAT BAWAH (LOWER GROUND) & PELAN TINGKAT ATAS	A1
	6	FSA / MARA / 2025 / 02 / WD06	PELAN TINGKAT ATAS & PELAN BUMBUNG	A1
	7	FSA / MARA / 2025 / 02 / WD07	PELAN BUMBUNG	A1
	8	FSA / MARA / 2025 / 02 / WD08	KERATAN A-A, B-B & PANDANGAN HADAPAN	A1
	9	FSA / MARA / 2025 / 02 / WD09	PANDANGAN KANAN, KIRI & BELAKANG	A1
DETAIL DRAWING BLOCK C				
	10	FSA / MARA / 2025 / 02 / BLOCK C / D01	SCHEDULE OF FINISHES	A3
	11	FSA / MARA / 2025 / 02 / BLOCK C / D02	DOOR & WINDOW KEY PLAN	A3
	12	FSA / MARA / 2025 / 02 / BLOCK C / D03	DOOR & WINDOW SCHEDULE	A3
	13	FSA / MARA / 2025 / 02 / BLOCK C / D04	FLOOR PLAN - RUMAH WARDEN	A3
	14	FSA / MARA / 2025 / 02 / BLOCK C / D05	SECTION - RUMAH WARDEN	A3
	15	FSA / MARA / 2025 / 02 / BLOCK C / D06	TOILET DETAIL - 1 (RUMAH WARDEN)	A3
	16	FSA / MARA / 2025 / 02 / BLOCK C / D07	TOILET DETAIL - 2 (RUMAH WARDEN)	A3
	17	FSA / MARA / 2025 / 02 / BLOCK C / D08	SANITARY FITTINGS SCHEDULE	A3
	18	FSA / MARA / 2025 / 02 / BLOCK C / D09	SCHEDULE OF IRONMONGERY	A3
DETAIL DRAWING BLOCK D				
	19	FSA / MARA / 2025 / 02 / BLOK D / D01	BLOK D-RUMAH WARDEN JENIS (B1 & B2)	A3
	20	FSA / MARA / 2025 / 02 / BLOK D / D02	BLOK D-RUMAH WARDEN JENIS (B1 & B2)	A3
	21	FSA / MARA / 2025 / 02 / BLOK D / D03	BLOK D-RUMAH WARDEN JENIS (A1 & A2)	A3
	22	FSA / MARA / 2025 / 02 / BLOK D / D04	BLOK D-RUMAH WARDEN JENIS (A1 & A2)	A3
	23	FSA / MARA / 2025 / 02 / BLOK D / D05	TOILET DETAIL - 1 (RUMAH WARDEN)	A3
	24	FSA / MARA / 2025 / 02 / BLOK D / D06	TOILET DETAIL - 2 (RUMAH WARDEN)	A3
	25	FSA / MARA / 2025 / 02 / BLOK D / D07	TANDAS, BILIK MANDI & RUANG BASUHAN PELAJAR - TYPICAL DETAIL	A3
	26	FSA / MARA / 2025 / 02 / BLOK D / D08	BLOK D-DOOR & WINDOW KEY PLAN	A3
	27	FSA / MARA / 2025 / 02 / BLOK D / D09	BLOK D-DOOR & WINDOW KEY PLAN	A3
	28	FSA / MARA / 2025 / 02 / BLOK D / D10	BLOK D - DOOR & WINDOW SCHEDULE	A3
	29	FSA / MARA / 2025 / 02 / BLOK D / D11	BLOK D-REFLECTED CEILING LAYOUT	A3
	30	FSA / MARA / 2025 / 02 / BLOK D / D12	BLOK D-REFLECTED CEILING LAYOUT	A3
	31	FSA / MARA / 2025 / 02 / BLOK D / D13	SCHEDULE OF FINISHES (ASRAMA BLOCK D)	A3
	32	FSA / MARA / 2025 / 02 / BLOK D / D14	SCHEDULE OF FINISHES (RUMAH WARDEN)	A3
	33	FSA / MARA / 2025 / 02 / BLOK D / D15	SANITARY FITTINGS SCHEDULE	A3
	34	FSA / MARA / 2025 / 02 / BLOK D / D16	SCHEDULE OF IRONMONGERY	A3
	35	FSA / MARA / 2025 / 02 / BLOK D / D17	CLOTHESLINE	A3


DWGS ISSUED	BIL	LIST OF DRAWING	WORKING DRAWING	PAPER SAIZ
TYPICAL DETAIL DRAWING				
	36	FSA / MARA / 2025 / 02 / TD01	HOARDING DETAIL	A3
	37	FSA / MARA / 2025 / 02 / TD02	SIGNBOARD DETAIL	A3

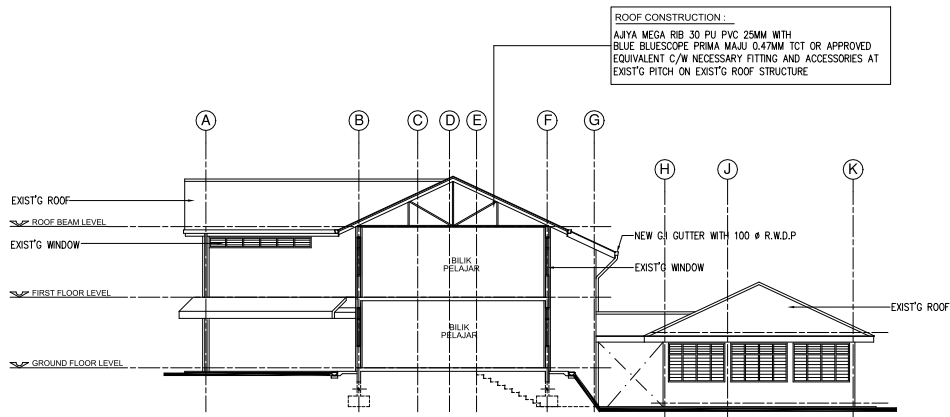


KERATAN C-C

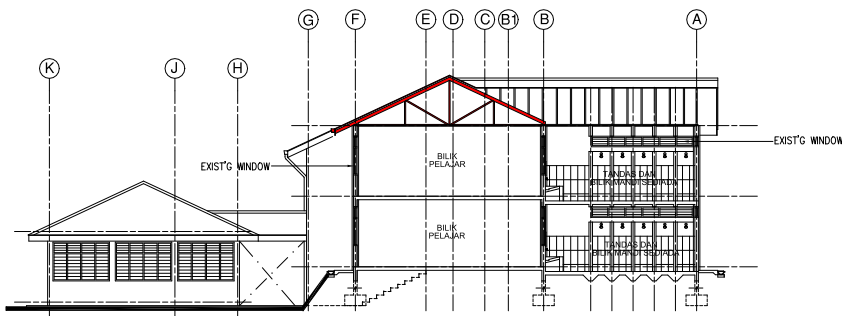

KERATAN B-B

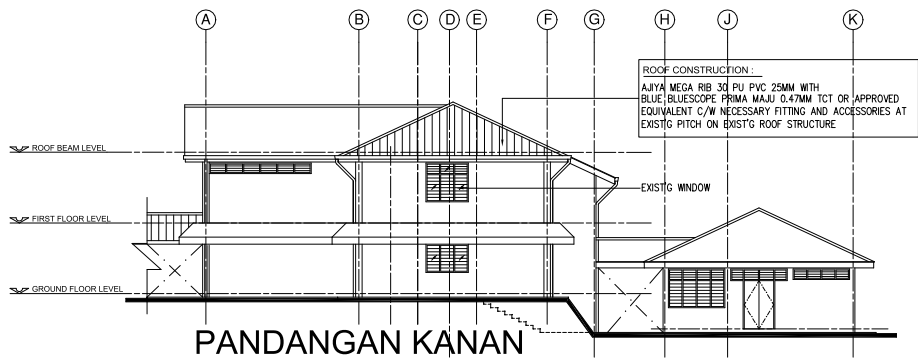

PANDANGAN KANAN

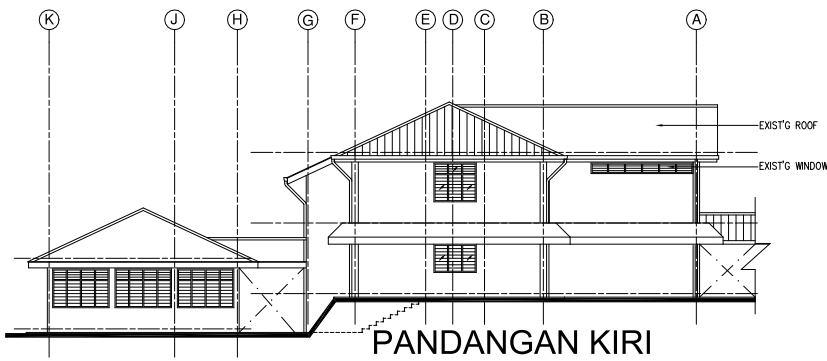

PANDANGAN KIRI



PANDANGAN BELAKANG

ALL NEW WORKS ARE SHOWN IN RED
ALL DEMOISHED WORKS ARE SHOWN
IN DOTTED BLUE

BLOK C

NOTA:

PROJEK :
CADANGAN KERJA MENAIKTARAF
ASRAMA BLOK C DAN D DI KOLEJ MARA
KULIM, KEDAH.

UNTUK :
TETUAN MAJLIS AMANAH RAKYAT (MARA)

NOTA:

REV.	DATE	DESCRIPTION	BY.

PEMILIK:

 MAJLIS AMANAH RAKYAT
BAHAGIAN SARAN DAN SEL ENGGARAHAN,
TINGKAT 11, BLOK PELABAT MARA,
NO.21 JALAN MARA,
50609 KUALA LUMPUR.

ARKITEK:

FSAYKA MEMPERAKUI BAHAWA DETAIL - DETAIL, DALAM PELAN INI ADALAH MENURUT
KEHENDAK-KEHENDAK UNDANG-UNDANG KECIL BANGUNAN SERAGAM 1984 DAN
SAYA SETUJU TERIMA TANGGUNGJAWAB PENUH DENGAN SENAJARINYA"

 Ar. Farah Sofiah Mohd. Daud
ARKITEK
No. Pendaftaran LAM : A/F 37
FARAH SOFIAH
A R C H I T E C T
60A, BANGUNAN KHATULAH, JALAN KAMPUNG PERAK,
65100 ALOR STAR, KEDAH DARUL AMAN,
Tel: 094-7300995 Fax: 094-7300997

JURUTERA C & S:

 ABS CIVIL CONSULTANT
50, TIRU TRINGKAT
JALAN BPA 102, SEKUTU 1, BANDAR PUTERI JAYA,
08000 BANGU PETAN,
KEDAH DARUL AMAN,
TEL: 04-4243 800
FAX: 04-4243 800

JURUTERA M & E:

 RHA Consulting Engineers Sdn Bhd
186, Lorong Puteh 1/D,
Pusat Perdagangan Putra,
Jalan Klang Lama,
08000 KUALA, Kota Darul Aman
Tel: 04-4243 800 Fax: 04-4243 800
E-mail: rhaengg@rhaengg.com rhaengg@gmail.com

JURUKUR BAHAN:

 PERUNDING BE Sdn Bhd
11-3, Jalan Ara SD 7/3A,
Bandar Sri Damansara,
52200 Kuala Lumpur,
Selangor Darul Ehsan
No. Tel: 03-62802600

TAJUK LUKISAN:

- KERATAN B-B
- KERATAN C-C
- PANDANGAN BELAKANG
- PANDANGAN KIRI
- PANDANGAN KANAN


TARIKH: FEB 2026 SKALA: 1:150

DI LUKIS: ROKHIAH DI SEMAK: SYED ILHAM

NO. KONTRAK: NO. LUKISAN: REVISION:

FSA / MARA / 2025 / 02 - WD04






SCHEDULE OF FINISHES - ASRAMA BLOCK C					
NO.	DESCRIPTION LOCATION	EXTERNAL WALL	INTERNAL WALL	FLOOR	CEILING
	ASRAMA BLOCK C				
A.	TINGKAT BAWAH				
1.	Ruang tamu	Paint	Paint	600 x 600mm ceramic tiles	paint.
2.	Ruang makan	Paint	Paint	600 x 600mm ceramic tiles	”
3.	Dapur	Paint	2100mm height 600 X 300mm glazed wall tiles & paint	600 x 300mm ceramic tiles	”
4.	B. tidur utama, 1 & 2	Paint	Paint	cemt. rend.	”
5.	Bilik air	Paint	2100mm height 600 X 300mm glazed wall tiles & paint	600 x 300mm non–slip ceramic tiles	”
6.	Jemuran	Paint		cemt. rend.	paint.
PROJEK : CADANGAN KERJA MENAIKTARAF ASRAMA BLOK C DAN D DI KOLEJ MARA KULIM, KEDAH.				UKURAN : TARIKH : NOVEMBER 2025 DILUKIS : ROKHIAH DISEMAK : TN. SYED	TAJUK LUKISAN : SCHEDULE OF FINISHES (ASRAMA BLOCK C) NO. LUKISAN FSA / MARA / 2025 / 02 / BLOCK C / D01
TETUAN : TETUAN MAJLIS AMANAH RAKYAT (MARA)					

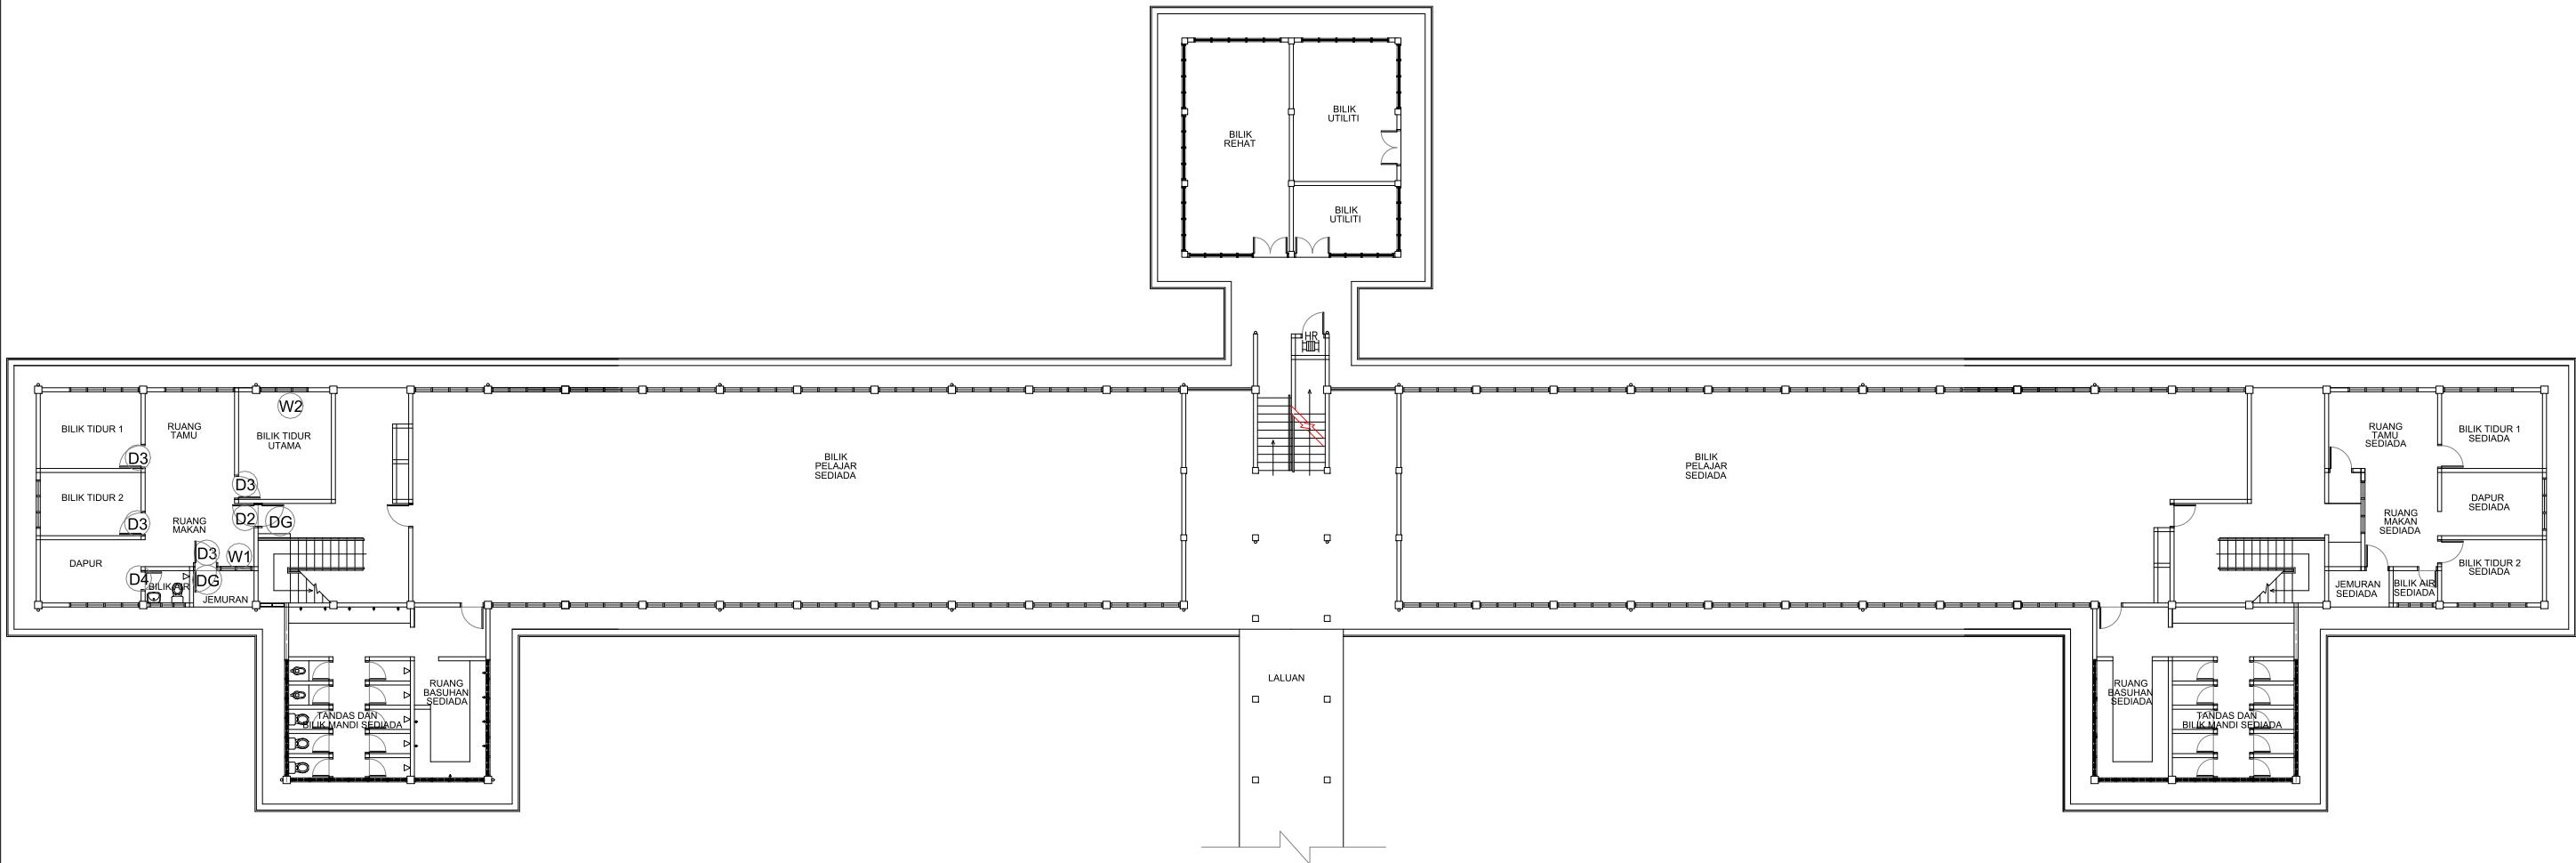


PELAN LANTAI TINGKAT BAWAH


BLOK C

FARAH SOFIAH A . R . C . H . I . T . E . C . T 85A, BANGUNAN KHATIJAH, JALAN KAMPUNG PERAK, 05100 ALOR STAR, KEDAH DARULAMAN. Tel :604 - 7355996 Fax: 604 - 7355997 	PROJEK : CADANGAN KERJA MENAIKTARAF ASRAMA BLOK C DAN D DI KOLEJ MARA KULIM, KEDAH.	UKURAN	:	1 : 250	TAJUK LUKISAN : DOOR & WINDOW KEY PLAN
		TARIKH	:	NOVEMBER 2025	
		DILUKIS	:	ROKHIAH	NO. LUKISAN FSA / MARA / 2025 / 02 / BLOCK C / D02
		DISEMAK	:	TN. SYED	
TETUAN : TETUAN MAJLIS AMANAH RAKYAT (MARA)					

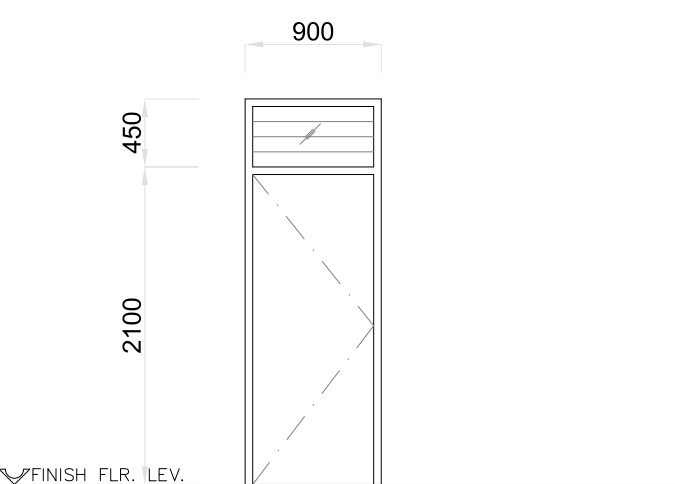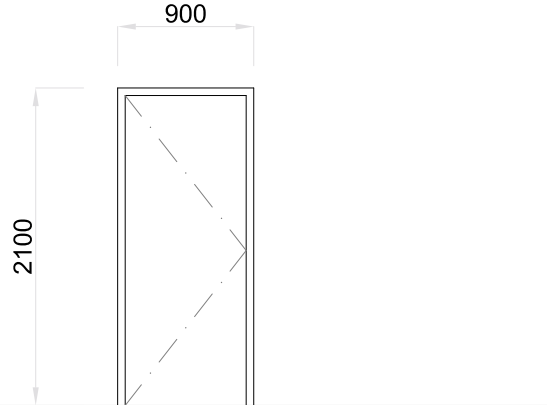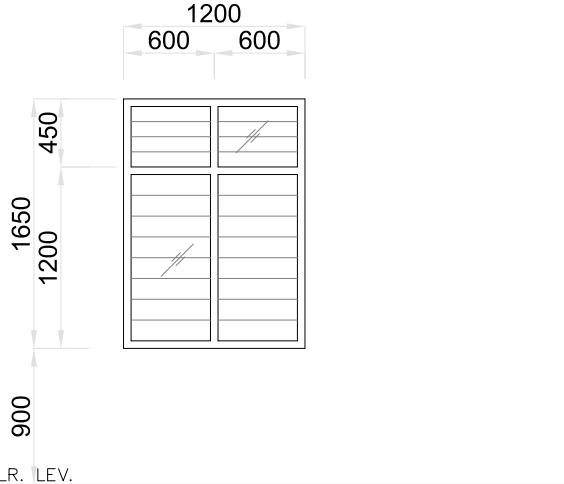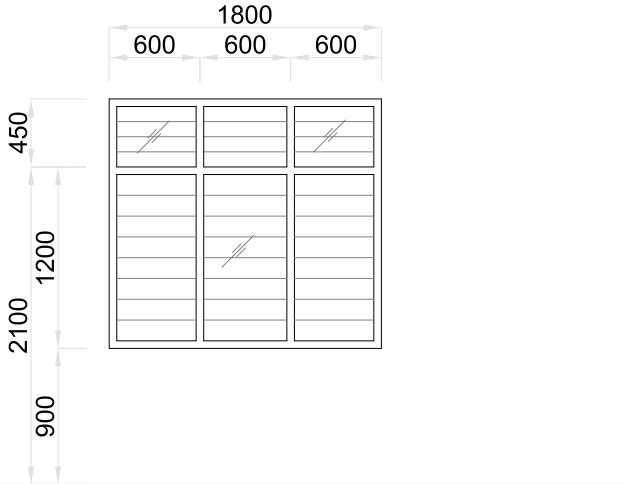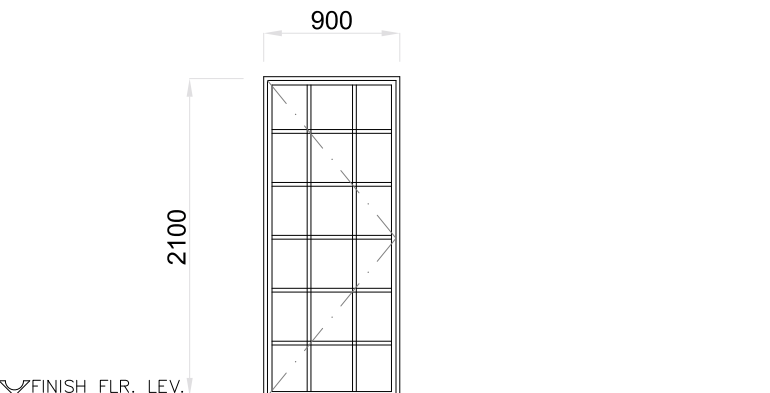E L E V A T I O N									
	WINDOW TYPE	METAL FRAME TIMBER PANEL DOOR WITH FIXED GLASS LOUV. ABOVE TO ARCH'S DETAIL	D2	SOLID CORE TIMBER FLUSH DOOR TO TO ARCH'S DETAIL	D3	M.S FRAME ADJUSTABLE GLASS LOUV. WINDOW WITH FIXED GLASS LOUV. ABOVE TO MANUF'S DETAIL	W1	M.S FRAME ADJUSTABLE GLASS LOUV. WINDOW WITH FIXED GLASS LOUV. ABOVE TO MANUF'S DETAIL	W2
	LOCATION	TINGKAT BAWAH : RUANG MAKAN (RUMAH WARDEN)		TINGKAT BAWAH : BILIK TIDUR UTAMA & JEMURAN (RUMAH WARDEN)		TINGKAT BAWAH : RUANG MAKAN (RUMAH WARDEN)		TINGKAT BAWAH : BILIK TIDUR UTAMA	
	FINISHES	GLOSS PAINT		GLOSS PAINT		NATURAL ANODISED		NATURAL ANODISED	
	IRONMONGERY	4 NOS 100MM HINGES & 12MM Ø M.S SECURITY BARS.		2 NOS 100MM HINGES		LATCH BY MANUF. & 12MM Ø M.S SECURITY BARS		LATCH BY MANUF. & 12MM Ø M.S SECURITY BARS	
QUANTITIES	1 NO.		4 NOS		1 NO		1 NO		
E L E V A T I O N									
	WINDOW TYPE	OPENABLE M.S GRILL FOR D2 & D3 TO MANUF'S DETAIL	DG						
	LOCATION	TINGKAT BAWAH : RUANG MAKAN & RUANG JEMURAN (RUMAH WARDEN)							
	FINISHES	GLOSS PAINT							
	IRONMONGERY	4 NOS 100MM HINGES							
QUANTITIES	2 NOS								
NOTE : The quantities indicated in this schedule are intended as indicative only. The contractor is to check for the accuracy before tendering and ordering. Report any discrepancies to the Architect.									
FARAH SOFIAH A . R . C . H . I . T . E . C . T 85A, BANGUNAN KHATIJAH, JALAN KAMPUNG PERAK, 05100 ALOR STAR, KEDAH DARULAMAN. Tel :604 - 7355996 Fax: 604 - 7355997 				PROJEK : CADANGAN KERJA MENAIKTARAF ASRAMA BLOK C DAN D DI KOLEJ MARA KULIM, KEDAH.		UKURAN : 1 : 250		TAJUK LUKISAN : DOOR SCHEDULE	
						TARIKH : NOVEMBER 2025			
						DILUKIS : ROKHIAH		NO. LUKISAN	
						DISEMAK : TN. SYED		FSA / MARA / 2025 / 02 / BLOCK C / D03	
TETUAN : TETUAN MAJLIS AMANAH RAKYAT (MARA)									

WINDOW SCHEDULE		
SYM.	DESCRIPTION	SIZE (H X W)
W1	NEW M.S FRAME ADJUSTABLE GLASS LOUVRES WINDOW WITH FIXED GLASS LOUVRES ABOVE	1650 X 1200
W2	NEW M.S FRAME ADJUSTABLE GLASS LOUVRES WINDOW WITH FIXED GLASS LOUVRES ABOVE	1650 X 1800

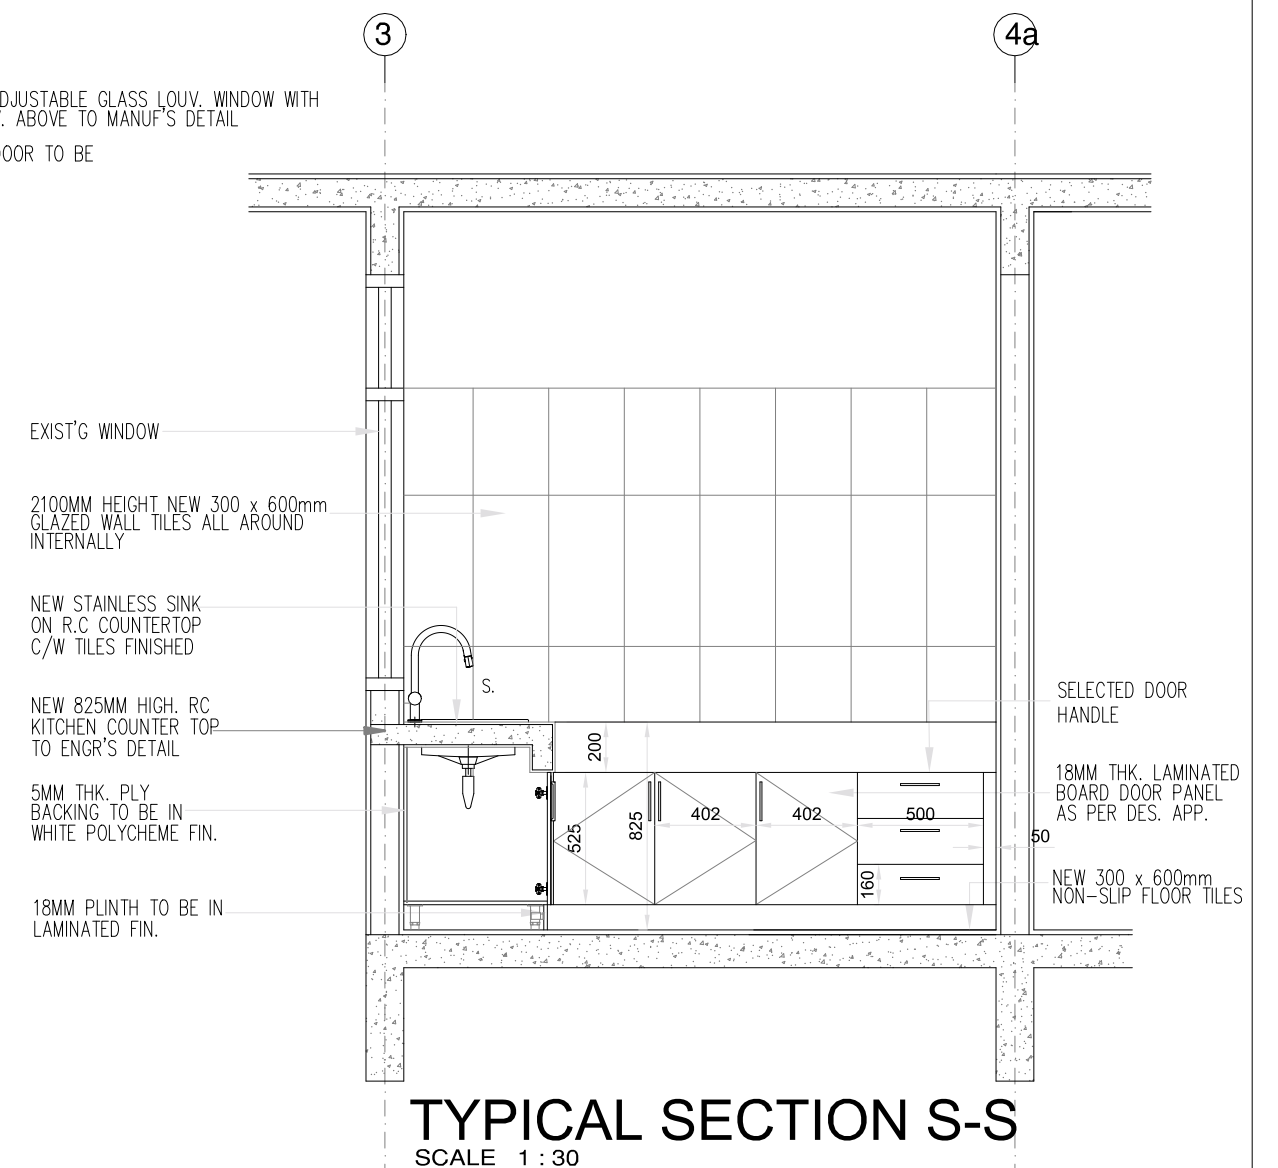

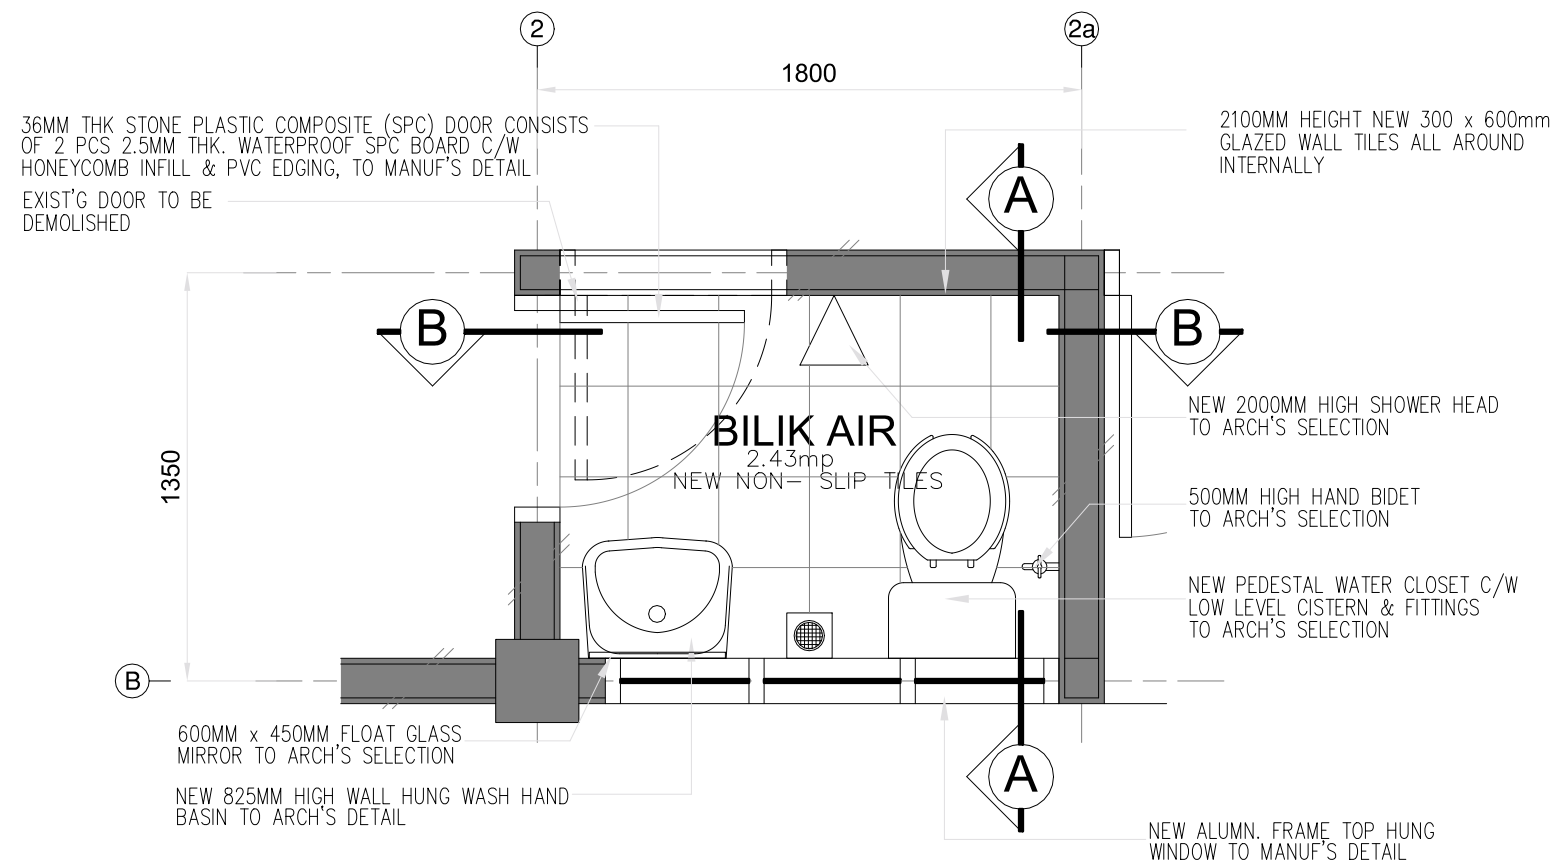

TYPICAL TOILET PLAN (RUMAH WARDEN)

FARAH SOFIAH
A . R . C . H . I . T . E . C . T

85A, BANGUNAN KHATIJAH, JALAN KAMPUNG PERAK,
05100 ALOR STAR, KEDAH DARULAMAN,
Tel :604 - 7355996 Fax: 604 - 7355997



PROJEK : CADANGAN KERJA MENAIKTARAF ASRAMA
BLOK C DAN D DI KOLEJ MARA KULIM, KEDAH.

UNTUK : TETUAN MAJLIS AMANAH RAKYAT (MARA)

UKURAN : 1 : 25

TARIKH : NOVEMBER 2025

DILUKIS : ROKHIAH


DISEMAK : TN. SYED

TAJUK LUKISAN :

TOILET DETAIL - 1 (RUMAH WARDEN)

NO. LUKISAN

FSA / MARA / 2025 / 02 / BLOK C / D06

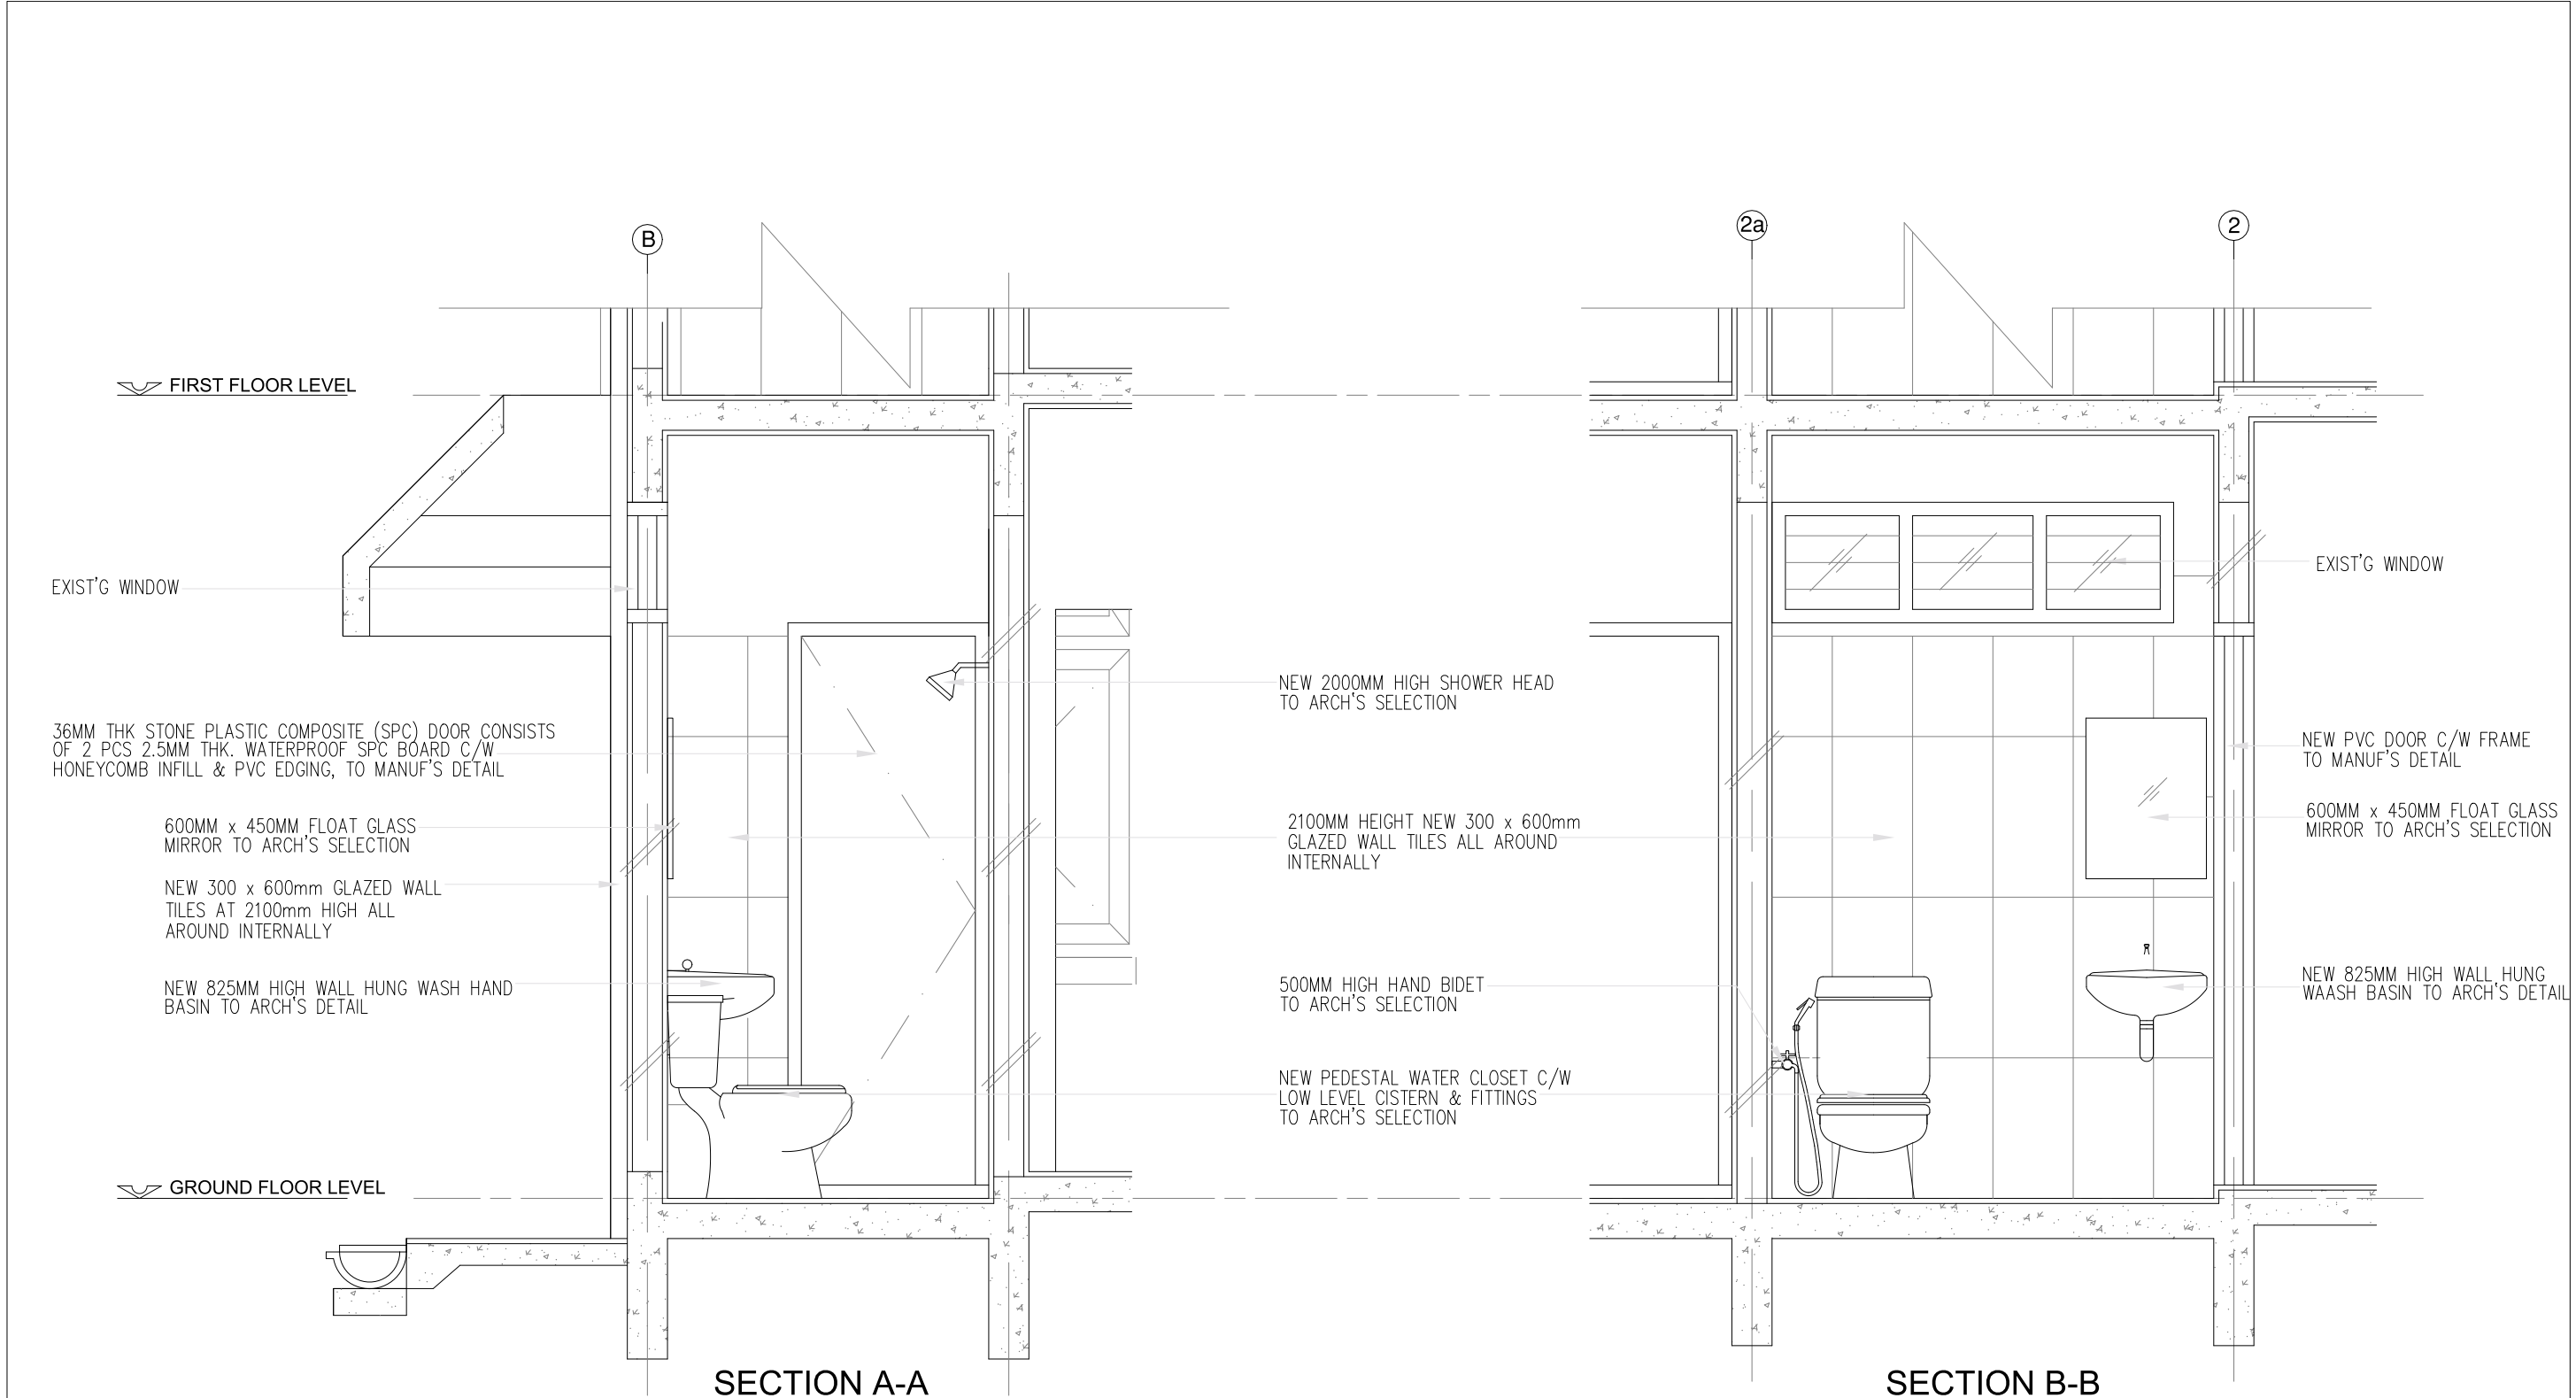

FARAH SOFIAH A . R . C . H . I . T . E . C . T 85A, BANGUNAN KHATIJAH, JALAN KAMPUNG PERAK, 05100 ALOR STAR, KEDAH DARULAMAN. Tel :604 - 7355996 Fax: 604 - 7355997 FSA <td colspan="2">PROJEK : CADANGAN KERJA MENAIKTARAF ASRAMA BLOK C DAN D DI KOLEJ MARA KULIM, KEDAH.</td> <td>UKURAN : 1 : 25</td> <td rowspan="2">TAJUK LUKISAN : TOILET DETAIL - 2 (RUMAH WARDEN)</td>	PROJEK : CADANGAN KERJA MENAIKTARAF ASRAMA BLOK C DAN D DI KOLEJ MARA KULIM, KEDAH.		UKURAN : 1 : 25	TAJUK LUKISAN : TOILET DETAIL - 2 (RUMAH WARDEN)
	UNTUK : TETUAN MAJLIS AMANAH RAKYAT (MARA)		TARIKH : NOVEMBER 2025	
			DILUKIS : ROKHIAH	NO. LUKISAN
			DISEMAK : TN. SYED	FSA / MARA / 2025 / 02 / BLOK C / D07

SCHEDULE OF SANITARY FITTINGS													
LOCATION DESCRIPTION		RUMAH WARDEN	TINGKAT BAWAH	BILIK AIR	DAPUR	JEMURAN					JUMLAH KECIL		
1.	CLAYTAN WC41065 RIMLESS WC PAN (BO=260mm) LC3005ND WITH 48 PB BIBO–WHITE, INTERNAL FITTING FOR LC3005ND BICO–5/3L USNC251H HEAVY DUTY SOFT CLOSE NL SEAT COVER WHITE, PVC 4” OUTLET CONNECTOR OR APPROVE EQUIVALENT.			1							1		
2.	CLAYTAN IRIS WALL HUNG BASIN SET (400mm X 350mm) WB1049N IRIS WASH BASIN (1TC28) WHITE, WALL HUNG BASIN BOLT SET BB120WS (PER PAIR) OR APPROVE EQUIVALENT.			1							1		
3.	SKB01S CLAYTAN LEVEL HANDLE BASIN PILLAR TAP SMALL BODY OR APPROVE EQUIVALENT.			1							1		
4.	11001 CLAYTAN LEVEL HANDLE WALL BIB TAP NORMAL BODY OR APPROVE EQUIVALENT.					1					1		
5.	SK202 CLAYTAN LEVEL HANDLE ANGLE VALVE OR APPROVE EQUIVALENT.			1							1		
6.	GLOBE S/S DOUBLE LOCK SHOWER SPRAY HOSE BRUSS NUT AND BRASS INSERT, EPDM INLET TUBE & BRASS OUTLET OR APPROVE EQUIVALENT.			1							1		
7.	CLAYTAN STAINLESS STEEL FLOOR–TRAP (150mm X 150mm) OR APPROVE EQUIVALENT.			1							1		
8.	FSR–AR0160 MONACO CHROME SHOWER ARM+ROSE OR APPROVE EQUIVALENT.			1							1		
9.	12017 CLAYTAN SINGLE LEVEL 1/2” QUARTER TURN CONCEALED STOPCOCK–15mm OR APPROVE EQUIVALENT.			1							1		
10.	AKRON OKP–845–BC INSET RIVERSIBLE KITCHEN SINK GRADE:304 STAINLESS STEEL THICKNESS: 0.6mm C/W WASTE 3.5”, EXTERNAL :(820 X 470)mm, BOWL : 410 X 395 X 150)mm OR APPROVE EQUIVALENT.				1						1		
11.	450MM WIDTH X 600MM HIGH X 4MM THK. FLOAT GLASS MIRROR				1						1		
12.	11025A CLAYTAN LEVEL HANDLE WALL HOSE BIB TAP OR APPROVE EQUIVALENT				1					1			
F A R A H A S O F O S I I A H A A H T A E C T A 85A, BANGUNAN KHATIJAH, JALAN KAMPUNG PERAK, 05100 ALOR STAR, KEDAH DARULAMAN. Tel :604 - 7355996 Fax: 604 - 7355997								PROJEK : CADANGAN KERJA MENAIKTARAF ASRAMA BLOK C DAN D DI KOLEJ MARA KULIM, KEDAH.		UKURAN :		TAJUK LUKISAN : SANITARY FITTINGS SCHEDULE (RUMAH WARDEN)	
										TARIKH : NOVEMBER 2025		NO. LUKISAN	
										DILUKIS : ROKHIAH			
										DISEMAK : TN. SYED		FSA / MARA / 2025 / 02 / BLOCK C / D08	
UNTUK : TETUAN MAJLIS AMANAH RAKYAT (MARA)													


L1 : LOKRITE 8002 SN-ET-AL TUBULAR LEVER
HANDLE LOCKSET OR APPROVED EQUIVALENT

L2 : LOKRITE 587-55-ET-70MM CYLINDRICAL STD
STD DUTY ENTRANCE LOCK OR APPROVED EQUIVALENT


L3 : LOKRITE LB-1301SS INDICATING BOLT WITH SCREWS.
OR APPROVED EQUIVALENT

B : LOKRITE 150MM SS BARREL BOLT

 F A R A H S O F I A H A . R . C . H . I . T . E . C . T 85A, BANGUNAN KHATUJAH, JALAN KAMPUNG PERAK, 05100 ALOR STAR, KEDAH DARULAMAN. Tel :604 - 7355996 Fax: 604 - 7355997	PROJEK : CADANGAN KERJA MENAIKTARAF ASRAMA BLOK C DAN D DI KOLEJ MARA KULIM, KEDAH. TETUAN : TETUAN MAJLIS AMANAH RAKYAT (MARA)	UKURAN :	TAJUK LUKISAN :
		TARIKH : NOVEMBER 2025	SCHEDULE OF IRONMONGERY
		DILUKIS :	NO. LUKISAN
		DISEMAK : TN. SYED	FSA / MARA / 2025 / 02 / BLOK D / D9

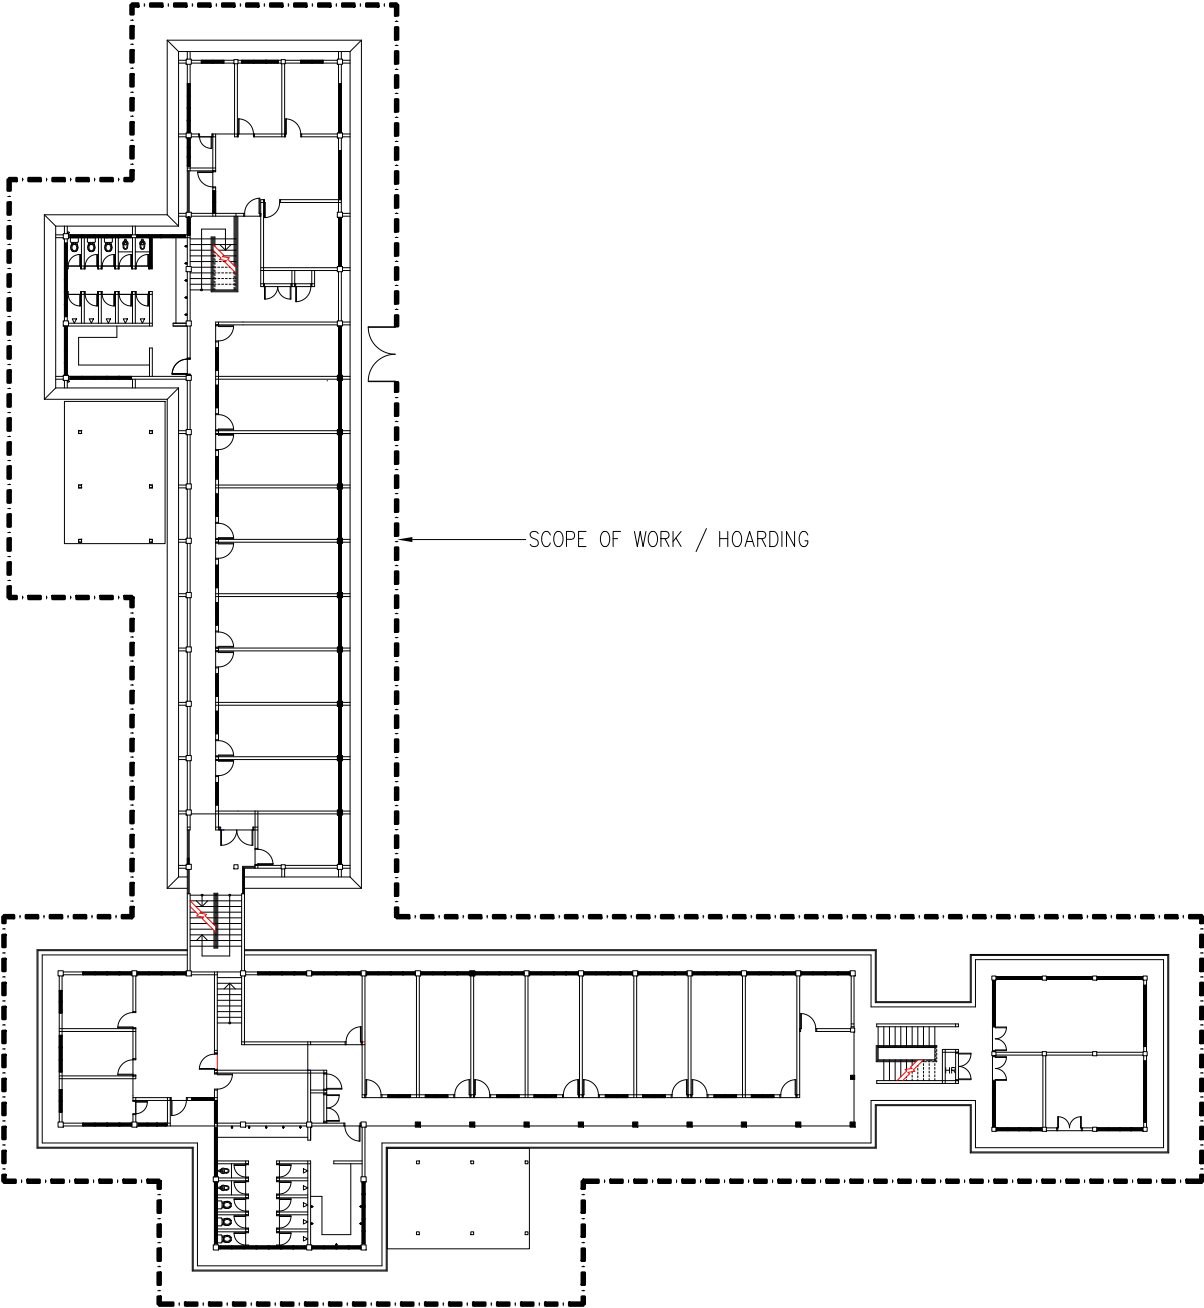

BLOK D

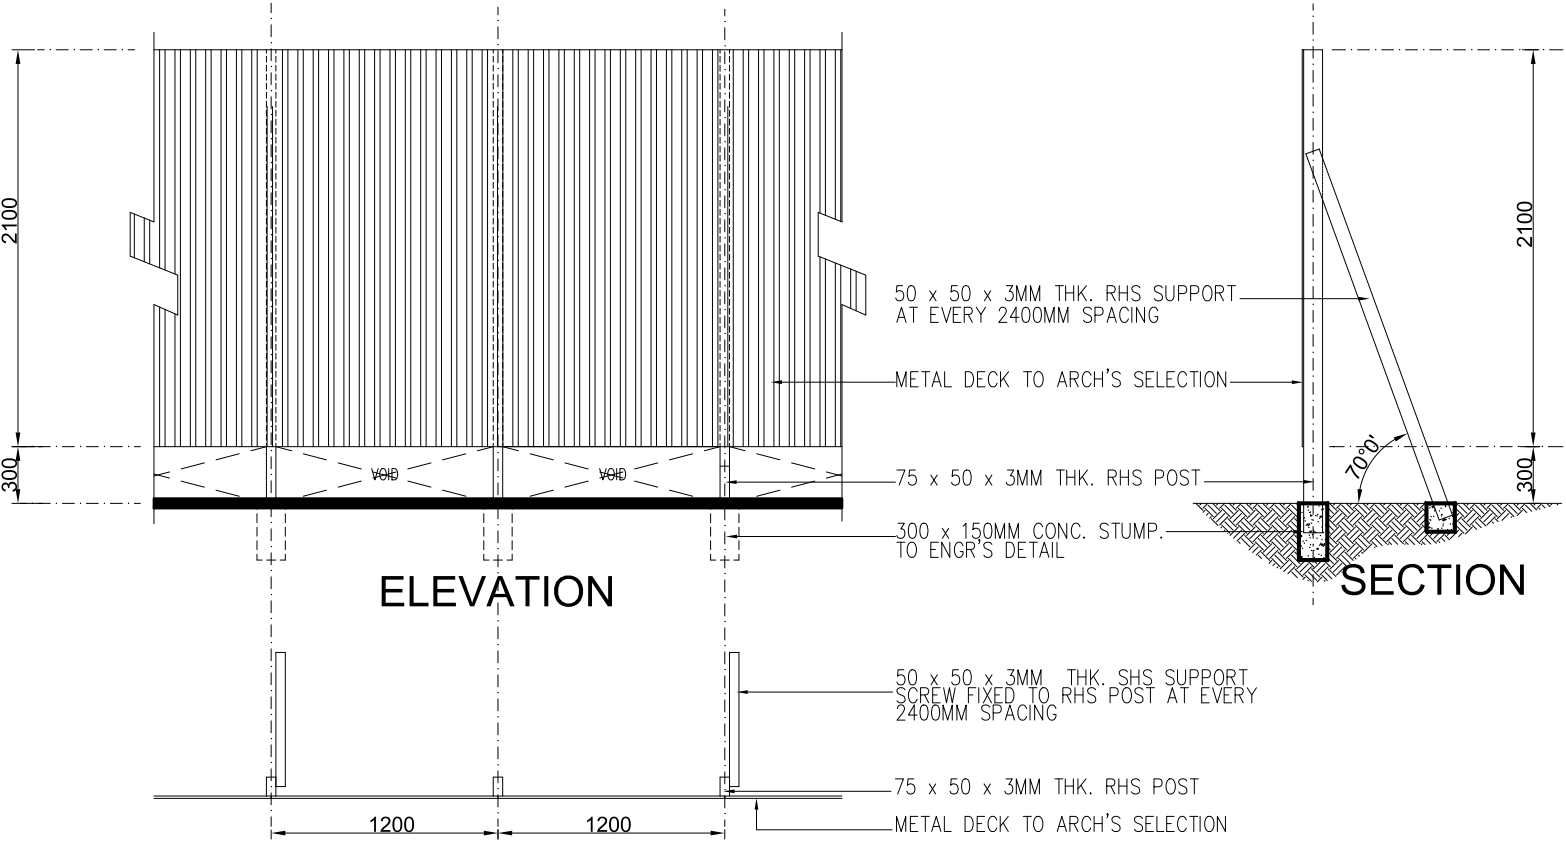

ELEVATION

SECTION

PLAN (HOARDING)

SCALE 1 : 40

FARAH SOFIAH
A . R . C . H . I . T . E . C . T
85A, BANGUNAN KHATIJAH, JALAN KAMPUNG PERAK,
05100 ALOR STAR, KEDAH DARULAMAN.
Tel : 604 - 7355996 Fax : 604 - 7355997




PROJEK : CADANGAN KERJA MENAIKTARAF ASRAMA
BLOK C DAN D DI KOLEJ MARA KULIM, KEDAH.

TETUAN : TETUAN MAJLIS AMANAH RAKYAT (MARA)

UKURAN	:	1 : 400
TARIKH	:	NOVEMBER 2025
DILUKIS	:	ROKHIAH
DISEMAK	:	TN. SYED

TAJUK LUKISAN :	SCOPE OF WORK / HOARDING PLAN
NO. LUKISAN	FSA / MARA / 2025 / 02 / BLOCK C / TD01

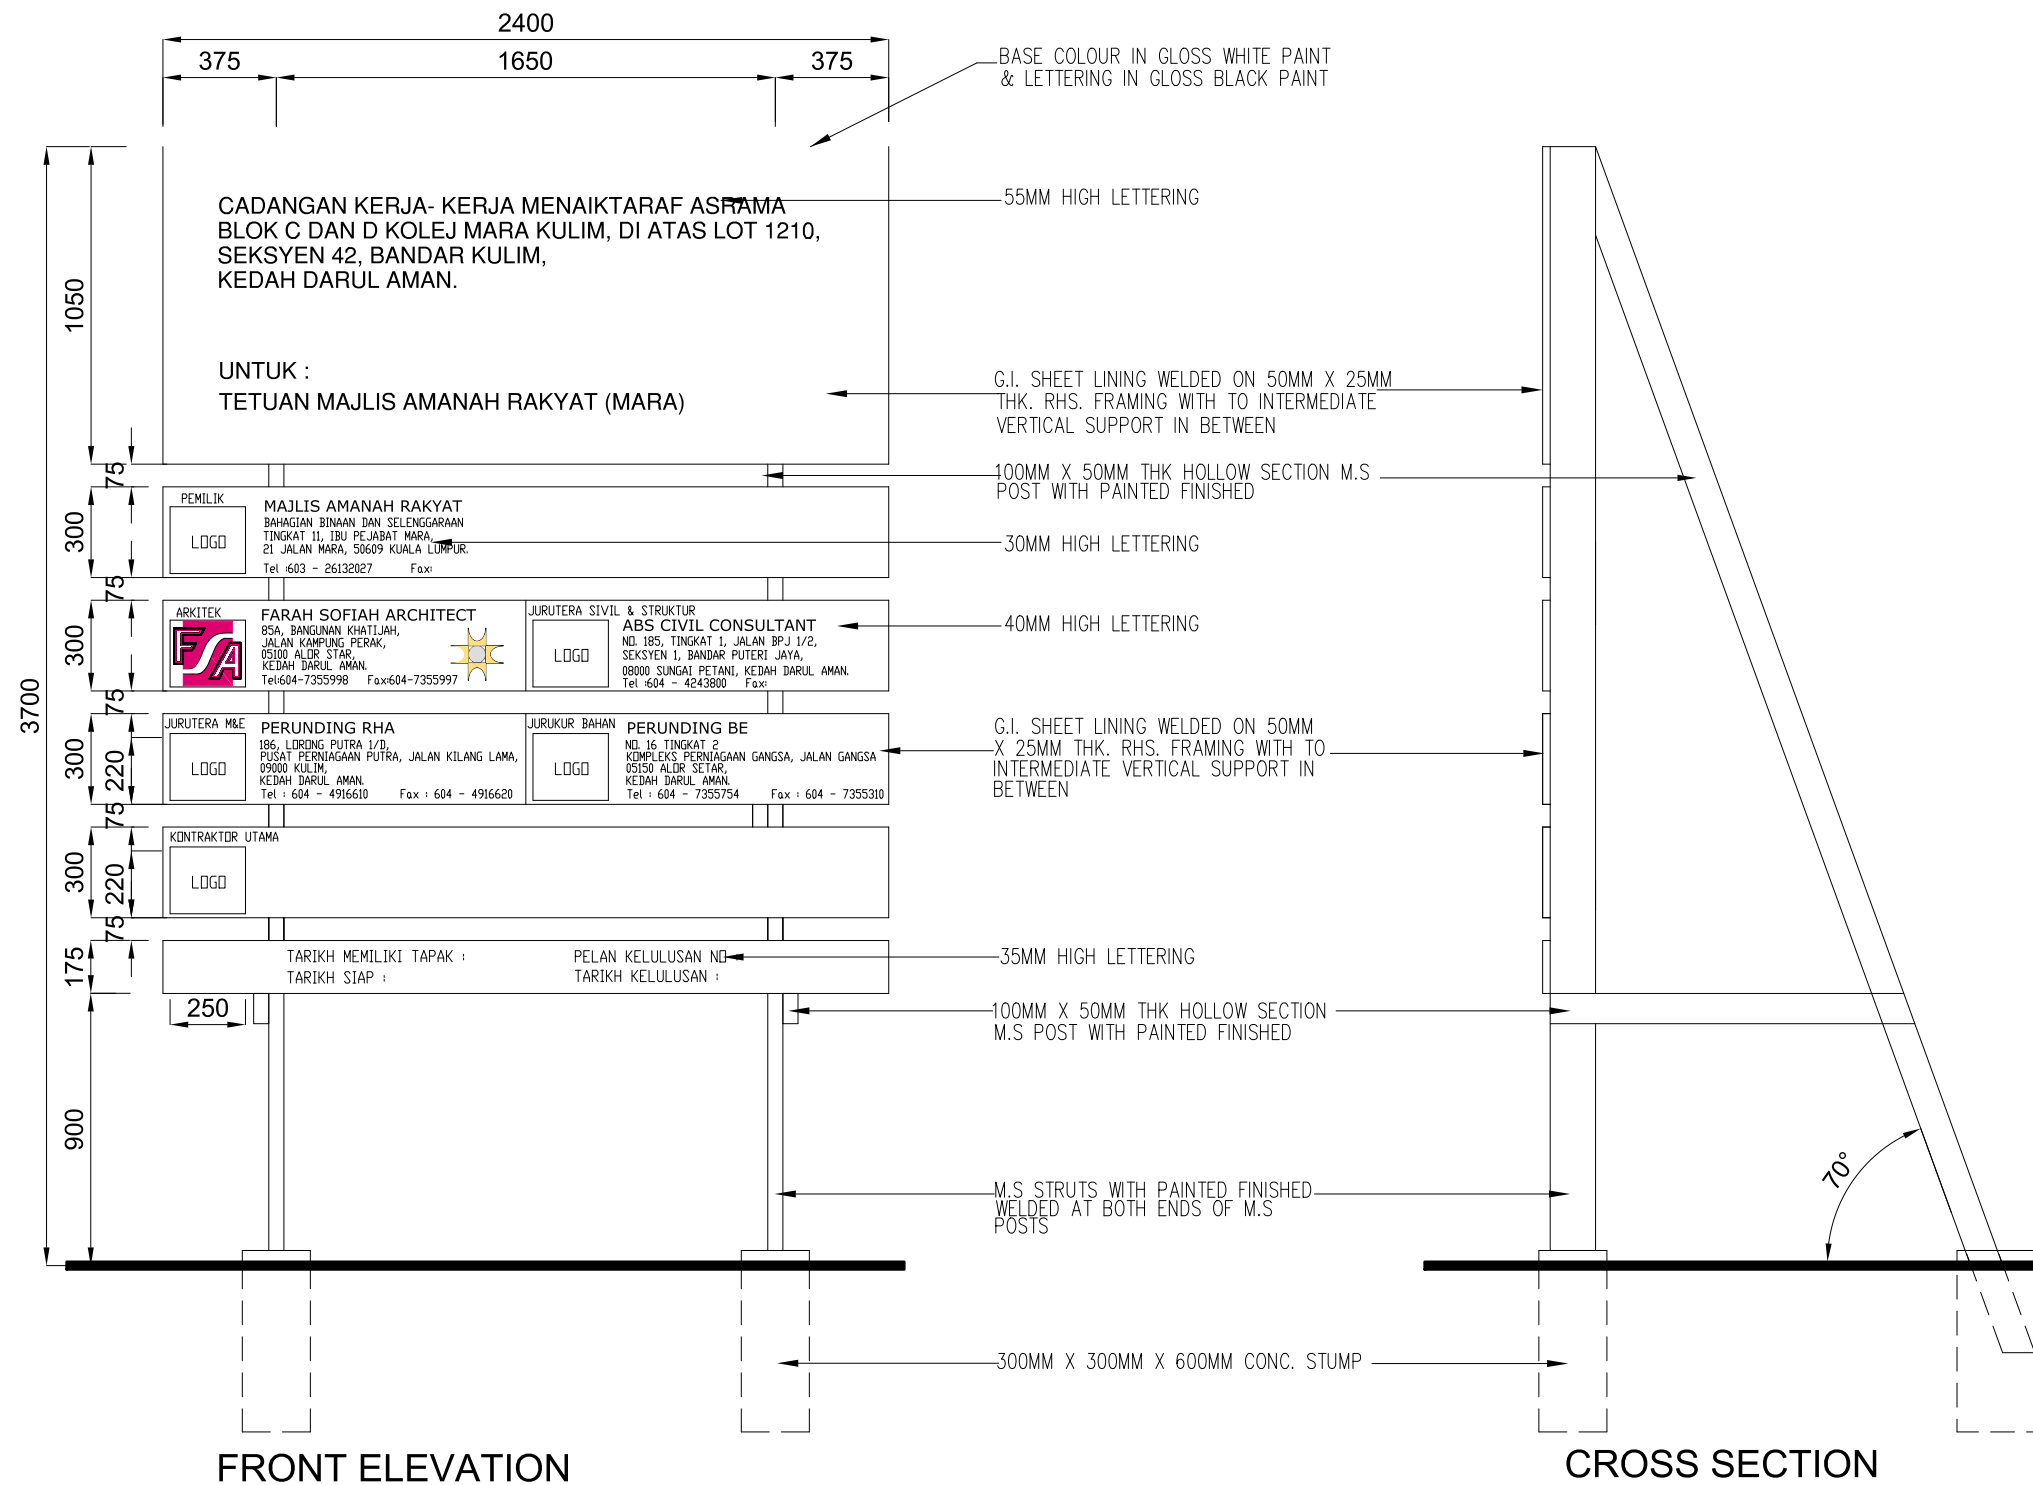

FARAH SOFIAH
A . R . C . H . I . T . E . C . T



85A, BANGUNAN KHATIJAH, JALAN KAMPUNG PERAK,
05100 ALOR STAR, KEDAH DARULAMAN.
Tel :604 - 7355998 Fax: 604 - 7355997

PROJEK : CADANGAN KERJA MENAIKTARAF ASRAMA
BLOK C DAN D DI KOLEJ MARA KULIM, KEDAH.


TETUAN : TETUAN MAJLIS AMANAH RAKYAT (MARA)

UKURAN	:	1 : 25
TARIKH	:	NOVEMBER 2025
DILUKIS	:	ROKHIAH
DISEMAK	:	TN. SYED

TAJUK LUKISAN :
SIGNBOARD DETAIL

NO. LUKISAN

FSA / MARA / 2025 / 02 / TD02

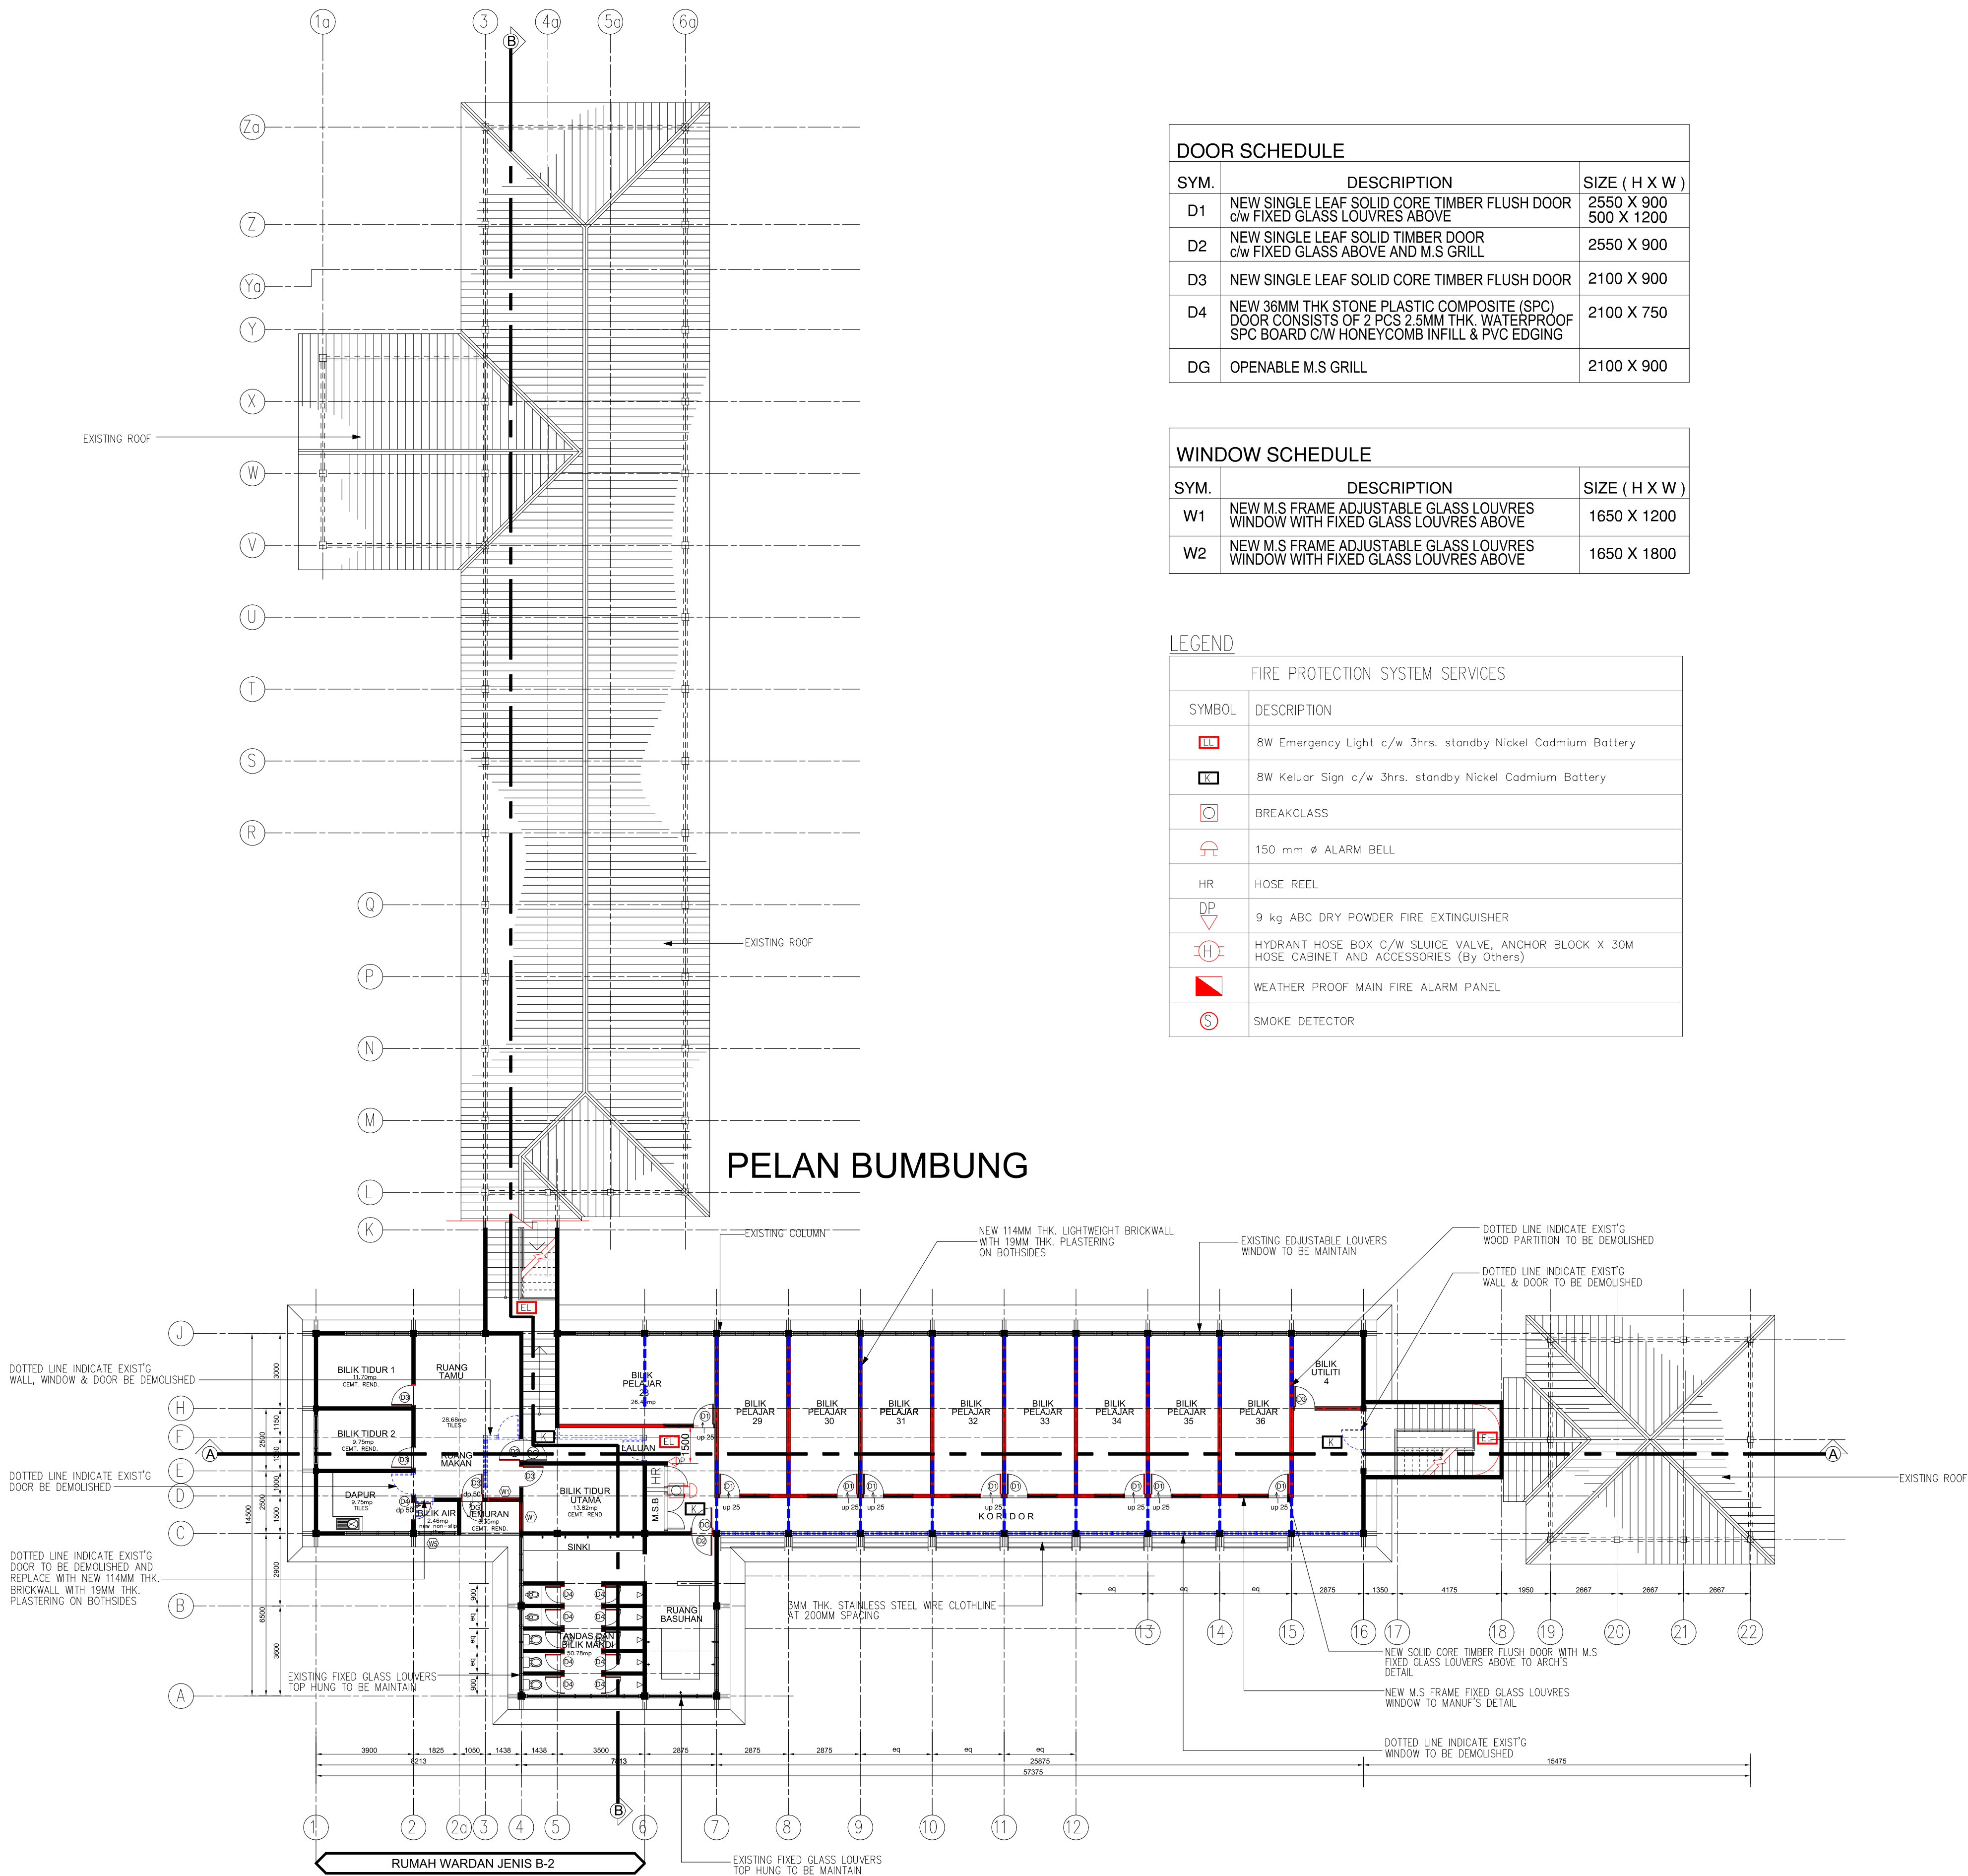

DOOR SCHEDULE		
SYM.	DESCRIPTION	SIZE (H X W)
D1	NEW SINGLE LEAF SOLID CORE TIMBER FLUSH DOOR c/w FIXED GLASS LOUVRES ABOVE	2550 X 900 500 X 1200
D2	NEW SINGLE LEAF SOLID TIMBER DOOR c/w FIXED GLASS ABOVE AND M.S GRILL	2550 X 900
D3	NEW SINGLE LEAF SOLID CORE TIMBER FLUSH DOOR	2100 X 900
D4	NEW 36MM THK STONE PLASTIC COMPOSITE (SPC) DOOR CONSISTS OF 2 PCS 2.5MM THK. WATERPROOF SPC BOARD C/W HONEYCOMB INFILL & PVC EDGING	2100 X 750
DG	OPENABLE M.S GRILL	2100 X 900

WINDOW SCHEDULE		
SYM.	DESCRIPTION	SIZE (H X W)
W1	NEW M.S FRAME ADJUSTABLE GLASS LOUVRES WINDOW WITH FIXED GLASS LOUVRES ABOVE	1650 X 1200
W2	NEW M.S FRAME ADJUSTABLE GLASS LOUVRES WINDOW WITH FIXED GLASS LOUVRES ABOVE	1650 X 1800

LEGEND	
SYMBOL	DESCRIPTION
	8W Emergency Light c/w 3hrs. standby Nickel Cadmium Battery
	8W Keluar Sign c/w 3hrs. standby Nickel Cadmium Battery
	BREAKGLASS
	150 mm Ø ALARM BELL
	HOSE REEL
	9 kg ABC DRY POWDER FIRE EXTINGUISHER
	HYDRANT HOSE BOX C/W SLUICE VALVE, ANCHOR BLOCK X 30M HOSE CABINET AND ACCESSORIES (By Others)
	WEATHER PROOF MAIN FIRE ALARM PANEL
	SMOKE DETECTOR

NOTA:

PROJEK :

CADANGAN KERJA MENAIKTARAF
ASRAMA BLOK C DAN D DI KOLEJ MARA
KULIM, KEDAH.

UNTUK :

TETUAN MAJLIS AMANAH RAKYAT (MARA)

NOTA:

REV.	DATE	DESCRIPTION	BY.

PEMLIK:

MAJLIS AMANAH RAKYAT
BAHAGIAN BINAAN DAN SELENGGARAAN,
TINGKAT 11, BUKIT PEJABAT MARA,
No.21 JALAN MARA,
55009 KUALA LUMPUR.

ARKITEK:
"SAYA MEMPERAKUI BAHAWA DETAIL - DETAIL DALAM PELAN INI ADALAH MENURUT
KEHENDAK-KEHENDAK UNDANG-UNDANG REJIL BANGUNAN SERAGAM 1984 DAN
SAYA SETUJU TERIMA TANGGUNGJAWAB PENUH DENGAN SEWAJARNYA"

Ar. Farah Soifah Mohd. Daud
ARKITEK
No. Pendaftaran LAM : A/F 37

FARAH SOFIAH
ARCHITECT
85A, BANGUNAN KHATIJAH, JALAN KAMPUNG PERAK,
05100 ALOR STAR, KEDAH DARULAMAN.
Tel: 04-4243 800 Fax: 04-4243 900

JURUTERA C & S:

ABS CIVIL CONSULTANT
JALAN BPJ 102, SEKSYEN 1, BANDAR PUTERI JAYA,
08000 KULIM, KEDAH DARUL AMAN.
Tel: 04-4243 800 Fax: 04-4243 900

JURUTERA M & E:

RHA Consulting Engineers Sdn Bhd
(Incorporated & Licensed Consulting Engineers and Energy Manager)
196, Lorong Putra 11-D,
Puteri Panjagan Putra,
08000 KULIM, KEDAH DARUL AMAN.
Tel: 04-4243 800 Fax: 04-4243 900
E-mail: rha02@yahoo.com, rha02@gmail.com

JURUKUR BAHAN:


PERUNDING BE SDN BHD
(INCORPORATED IN MALAYSIA)
No. 11-3, Jalan Ara SD 7/3A,
Bandar Sri Damansara
52200 Kuala Lumpur
Selangor Darul Ehsan
No. Tel: 03-62824501

TAJUK LUKISAN:

- PELAN TINGKAT ATAS
- PELAN BUMBUNG

TARIKH: FEB 2026	SKALA: 1 : 150
DI LUKIS: DAUS	DI SEMAK: SYED ILHAM
NO. KONTRAK:	REVISION:
NO. LUKISAN: FSA / MARA / 2025 / 02 - WD06	

BLOK D

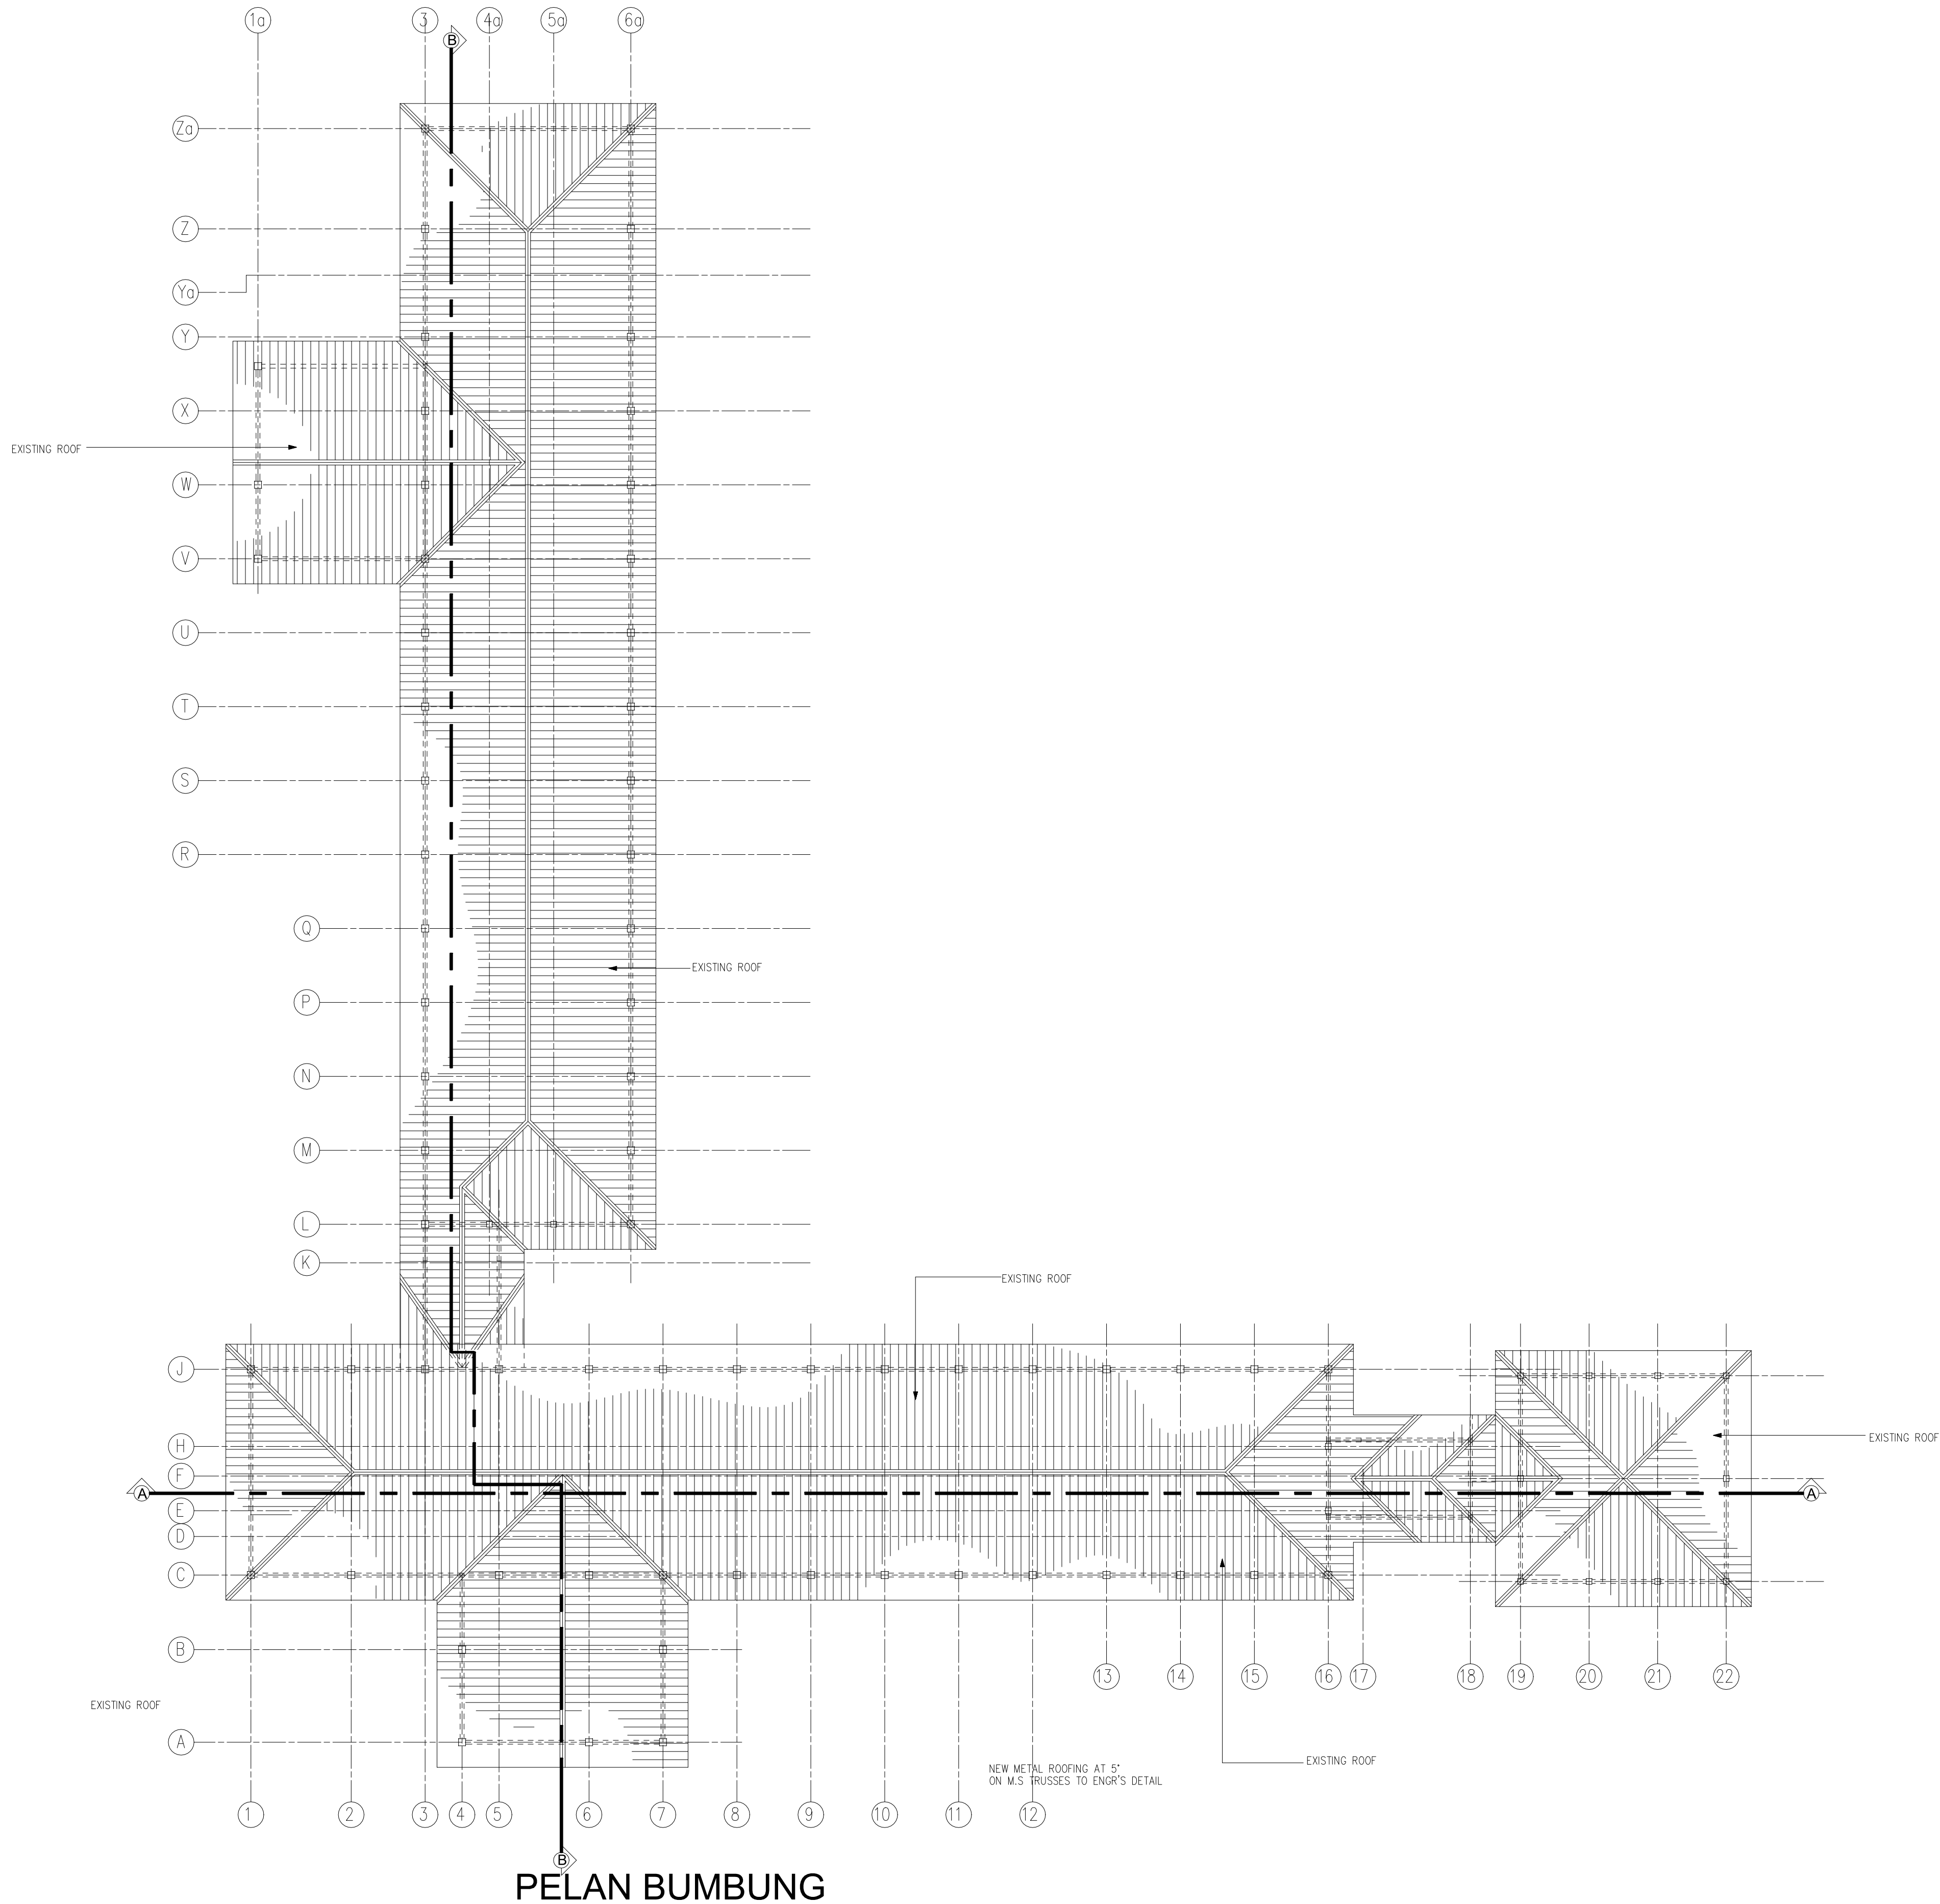

PELAN BUMBUNG

NOTA:

PROJEK :

CADANGAN KERJA MENAIKTARAF
ASRAMA BLOK C DAN D DI KOLEJ MARA
KULIM, KEDAH.

UNTUK :
TETUAN MAJLIS AMANAH RAKYAT (MARA)

NOTA:

REV.	DATE	DESCRIPTION	BY.

PEMILIK:

MAJLIS AMANAH RAKYAT
BAHAGIAN BINAAN DAN SELENGGARAAN,
TINGKAT 11, BUKU PEJABAT MARA,
No.21 JALAN MARA,
55009 KUALA LUMPUR.

ARKITEK:
"SAYA MEMPERAKUI BAHAWA DETAIL - DETAIL DALAM PELAN INI ADALAH MENURUT
KEHENDAK-KEHENDAK UNDANG-UNDANG KECIL BANGUNAN SERAGAM 1984 DAN
SAYA SETUJU TERIMA TANGSUNGJAWAB PENUH DENGAN SEWAKWARNYA"

Ar. Farah Soifah Mohd. Daud
ARKITEK
No. Pendaftaran LAM : A/F 37

FARAH SOFIAH
ARCHITECT
85A, BANGUNAN KHATULAH, JALAN KAMPUNG PERAK,
05100 ALOR STAR, KEDAH DARULAMAN.
Tel: 054 - 7255555 Fax: 054 - 7355557

JURUTERA C & S:

ABS CIVIL CONSULTANT
NO. 135, TINGKAT 1,
JALAN BPJ 12, SERDANG 1, BANDAR PUTERI JAYA,
08000 SERDANG PETANI,
KEDAH DARUL AMAN.
TEL: 04-6243 900
FAX: 04-6243 900

JURUTERA M & E:

RHA Consulting Engineers Sdn Bhd
(Incorporated & Licensed Consulting Engineers and Design Manager) (002208-0)
186, Lorong Putra 1/D,
Putra Puri, Putrajaya,
43000 Kajang, Selangor,
06000 Kajang, Kedah Darul Aman
Tel: 04-6243 900 Fax: 04-6243 900
E-mail: rha02@rha.com, rha03@rha.com

JURUKUR BAHAN:

PERUNDING BE SDN BHD
(INCORPORATED IN MALAYSIA)
No. 11-3, Jalan Ara SD 7/3A,
Bandar Sri Damansara
52200 Kuala Lumpur
Selangor Darul Ehsan
No. Tel: 03-62802450

TAJUK LUKISAN:
- PELAN BUMBUNG

TARIKH: FEB 2026	SKALA: 1 : 150
DI LUKIS: DAUS	DI SEMAK: SYED ILHAM
NO. KONTRAK:	REVISION:
NO. LUKISAN: FSA / MARA / 2025 / 02 - WD07	

BLOK D

WINDOW SCHEDULE		
SYM.	DESCRIPTION	SIZE (H X W)
W1	NEW M.S FRAME ADJUSTABLE GLASS LOUVRES WINDOW WITH FIXED GLASS LOUVRES ABOVE	1650 X 1200
W2	NEW M.S FRAME ADJUSTABLE GLASS LOUVRES WINDOW WITH FIXED GLASS LOUVRES ABOVE	1650 X 1800



 ALL NEW WORKS ARE SHOWN IN RED

 ALL DEMOLISHED WORKS ARE SHOWN IN DOTTED BLUE

BLOK D

NOTA:

PROJEK :

CADANGAN KERJA MENAIKTARAF
ASRAMA BLOK C DAN D DI KOLEJ MARA
KULIM, KEDAH.

UNTUK :
TETUAN MAJLIS AMANAH RAKYAT (MARA)

NOTA:

[illegible]

PEMILIK:

MAJLIS AMANAH RAKYAT
BAHAGIAN BINAAN DAN SELENGGARAAN,
TINGKAT 11, IBU PEJABAT MARA,
No.21 JALAN MARA,
50609 KUALA LUMPUR.

ARKITEK:

"SAYA MEMPERAKUI BAHAWA DETAIL - DETAIL DALAM PELAN INI ADALAH MENURUT KEHENDAK-KEHENDAK UNDANG-UNDANG KECIL BANGUNAN SERAGAM 1984 DAN SAYA SETUJU TERIMA TANGGUNGJAWAB PENUH DENGAN SEWAJARNYA"



Ar. Farah Sofiah Mohd. Daud
A R K I T E K
No. Pendaftaran LAM : A/F 37



FARAH SOFIAH
A . R . C . H . I . T . E . C . T

85A, BANGUNAN KHATIJAH, JALAN KAMPUNG PERAK,
05100 ALOR STAR, KEDAH DARULAMAN.
Tel: 004 - 7365998. Fax: 004 - 7355997.

JURUTERA C & S:



ABS CIVIL CONSULTANT
NO. 185, TINGKAT 1,
JALAN BPJ 1/2, SEKSYEN 1, BANDAR PUTERI JAYA,
08000 SUNGAI PETANI,
KEDAH DARUL AMAN.
TEL : 04-4243 800
FAX : 04-4243 900

JURUTERA M & E:



RHA Consulting Engineers Sdn Bhd
(Mechanical & Electrical Consulting Engineers and Energy Manager) (092206-V)
186, Lorong Putra 1/D,
Pusat Perniagaan Putra,
Jalan Kilang Lama,
09000 Kulim, Kedah Darul Aman
Tel. no: 04-4916611; Fax: 04-4916620
E-mail: rha003@yahoo.com; rha003@hotmail.com

JURUKUR BAHAN:



PERUNDING BE SDN BHD
(3443504) UEM PERMIT NO: 1995/TC 00664
Juror Bahari
Quantity Surveyor


No. 11-3 Jalan Ara SD 7/3A
Bandar Sri Damansara
52200 Kuala Lumpur
Selangor Darul Ehsan

No. Tel: 03-62802450

TAJUK LUKISAN:

- KERATAN A-A
- KERATAN B-B
- PANDANGAN HADAPAN


TARIKH: FEB 2026		SKALA: 1 : 150
DI LUKIS: DAUS		DI SEMAK: SYED ILHAM
NO. KONTRAK:		REVISION:
NO. LUKISAN:		
FSA / MARA / 2025 / 02 - WD08		

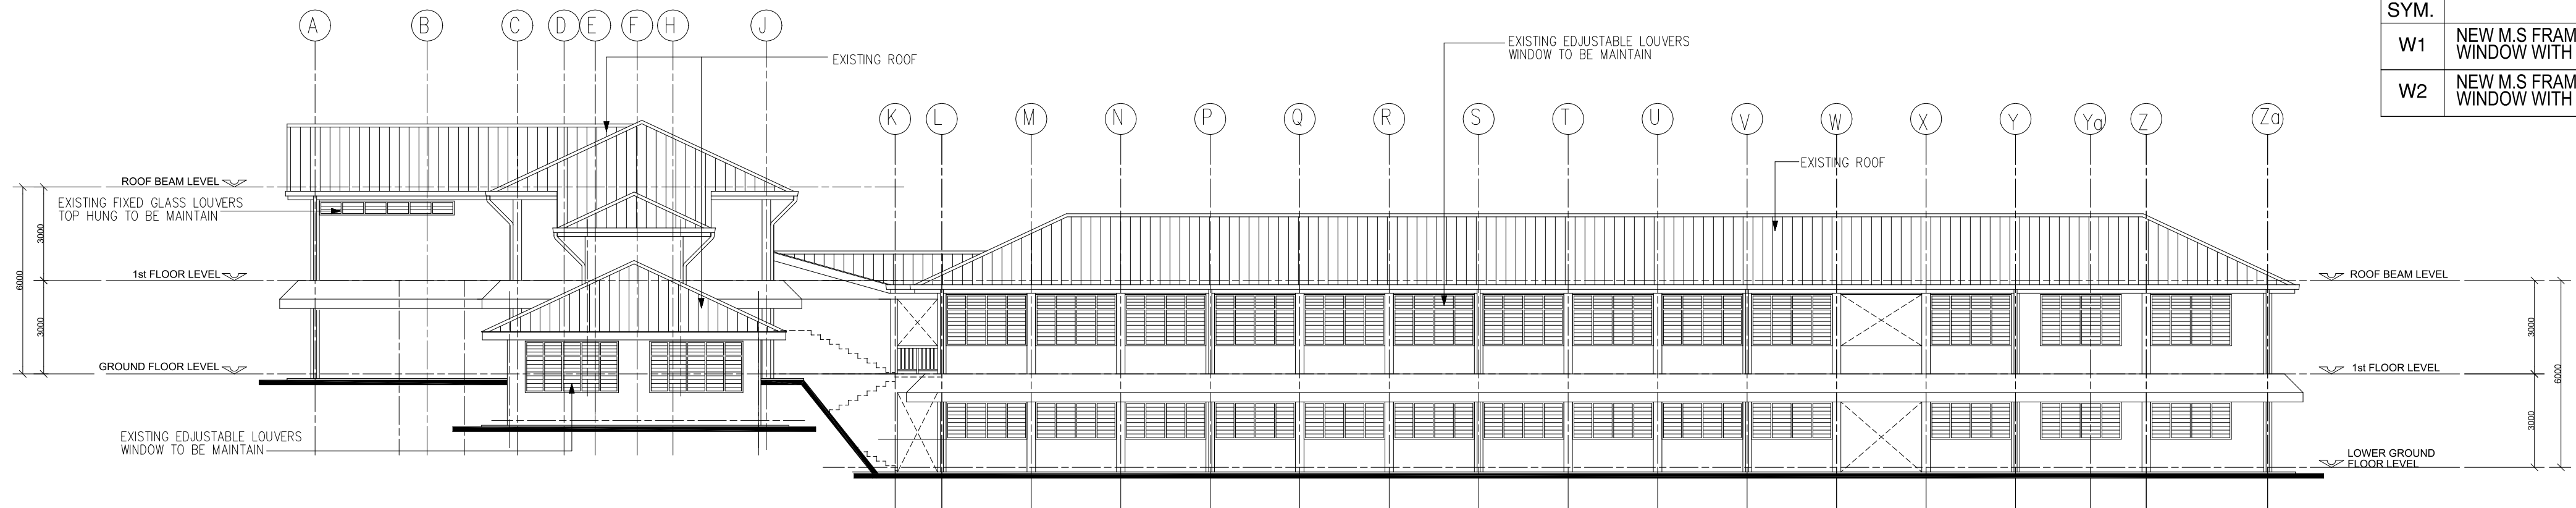

PANDANGAN KANAN



PANDANGAN KIRI

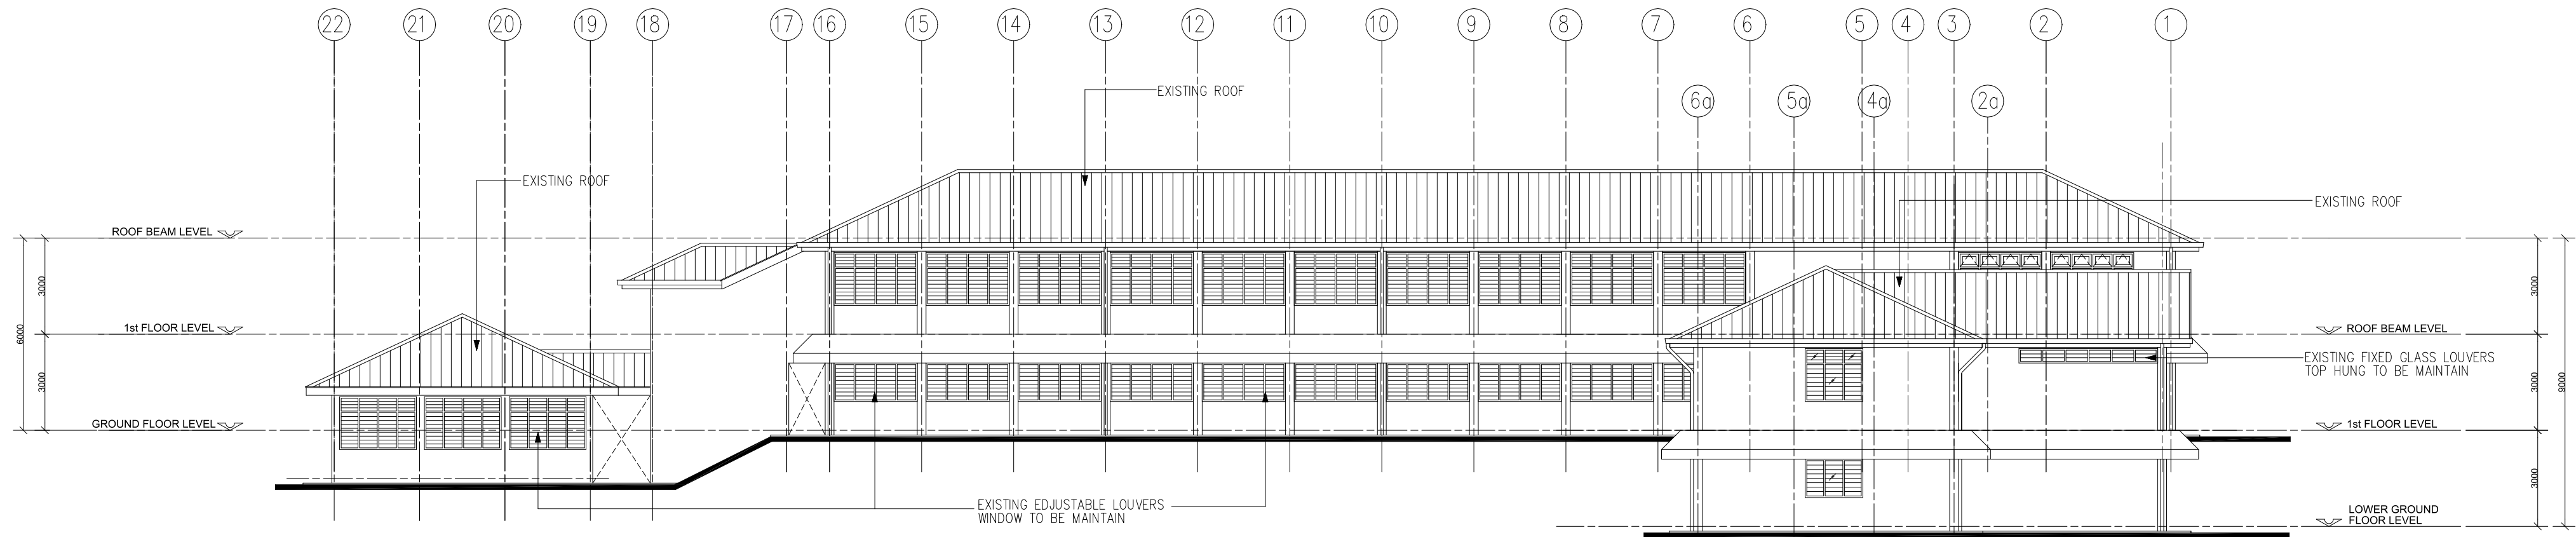

PANDANGAN BELAKANG

DOOR SCHEDULE		
SYM.	DESCRIPTION	SIZE (H X W)
D1	NEW SINGLE LEAF SOLID CORE TIMBER FLUSH DOOR c/w FIXED GLASS LOUVRES ABOVE	2550 X 900 500 X 1200
D2	NEW SINGLE LEAF SOLID TIMBER DOOR c/w FIXED GLASS ABOVE AND M.S GRILL	2550 X 900
D3	NEW SINGLE LEAF SOLID CORE TIMBER FLUSH DOOR	2100 X 900
D4	NEW 36MM THK STONE PLASTIC COMPOSITE (SPC) DOOR CONSISTS OF 2 PCS 2.5MM THK. WATERPROOF SPC BOARD c/w HONEYCOMB INFILL & PVC EDGING	2100 X 750
DG	OPENABLE M.S GRILL	2100 X 900

WINDOW SCHEDULE		
SYM.	DESCRIPTION	SIZE (H X W)
W1	NEW M.S FRAME ADJUSTABLE GLASS LOUVRES WINDOW WITH FIXED GLASS LOUVRES ABOVE	1650 X 1200
W2	NEW M.S FRAME ADJUSTABLE GLASS LOUVRES WINDOW WITH FIXED GLASS LOUVRES ABOVE	1650 X 1800

ALL NEW WORKS ARE SHOWN IN RED
ALL DEMOLISHED WORKS ARE SHOWN IN DOTTED BLUE

BLOK D

NOTA:

PROJEK :

CADANGAN KERJA MENAIKTARAF
ASRAMA BLOK C DAN D DI KOLEJ MARA
KULIM, KEDAH.

UNTUK :

TETUAN MAJLIS AMANAH RAKYAT (MARA)

NOTA:

REV.	DATE	DESCRIPTION	BY.

PEMILIK:

MAJLIS AMANAH RAKYAT
BAHAGIAN BINAAN DAN SELENGGARAAN,
TINGKAT 11, BUKU PEJABAT MARA,
No.21 JALAN MARA,
50609 KUALA LUMPUR.

ARKITEK:

"SAYA MEMPERAKUI BAHAWA DETAIL - DETAIL DALAM PELAN INI ADALAH MENURUT KEHENDAK-KEHENDAK UNDANG-UNDANG KECIL BANGUNAN SERAGAM 1984 DAN SAYA SETUJU TERIMA TANGGUNGJAWAB PENUH DENGAN SEWAJARNYA"



Ar. Farah Sofiah Mohd. Daud
A R K I T E K
No. Pendaftaran LAM : A/F 37



FARAH SOFIAH
A R C H I T E C T
85A, BANGUNAN KHATUAAH, JALAN KAMPUNG PERAK,
05100 ALOR STAR, KEDAH DARULAMAN,
TEL: 094 - 7305586 - Fax: 094 - 7305597

JURUTERA C & S:



ABS CIVIL CONSULTANT
NO. 102, TINGKAT 1,
JALAN BPJ 1/2, SERIKEN 1, BANGSA PUTERI JAYA,
08000 SUNGAI PETANI,
KEDAH DARUL AMAN,
TEL: 04-4243 800
FAX: 04-4243 100

JURUTERA M & E:



RHA Consulting Engineers Sdn Bhd
(Incorporated in Malaysia)
198, Lorong Puteri 1/2,
Puteri Permangsa Puteri,
Jalan Kuning LUTIS,
09000 Kulim, Kedah Darul Aman
Tel: 04-4243 800 Fax: 04-4243 100
E-mail: rha001@yahoo.com, rha001@gmail.com

JURUKUR BAHAN:



PERUNDING BE SDN BHD
(Incorporated in Malaysia)
Johor Bahru
No. 11-3 Jalan Ara SD 7/3A
Bandar Sri Damansara
52200 Kuala Lumpur
Selangor Darul Ehsan
No. Tel: 03-62920450


TAJUK LUKISAN:

- PANDANGAN KANAN
- PANDANGAN KIRI
- PANDANGAN BELAKANG


TARIKH: FEB 2026	SKALA: 1 : 150
DI LUKIS: DAUS	DI SEMAK: SYED ILHAM
NO. KONTRAK: FSA / MARA / 2025 / 02 - WD09	REVISION:

DOOR SCHEDULE		
SYM.	DESCRIPTION	SIZE (H X W)
D1	NEW SINGLE LEAF SOLID CORE TIMBER FLUSH DOOR c/w FIXED GLASS LOUVRES ABOVE	2550 X 900 500 X 1200
D2	NEW SINGLE LEAF SOLID TIMBER DOOR c/w FIXED GLASS ABOVE AND M.S GRILL	2550 X 900
D3	NEW SINGLE LEAF SOLID CORE TIMBER FLUSH DOOR	2100 X 900
D4	NEW 36MM THK STONE PLASTIC COMPOSITE (SPC) DOOR CONSISTS OF 2 PCS 2.5MM THK WATERPROOF SPC BOARD C/W HONEYCOMB INFILL & PVC EDGING	2100 X 750
DG	OPENABLE M.S GRILL	2100 X 900


WINDOW SCHEDULE		
SYM.	DESCRIPTION	SIZE (H X W)
W1	NEW M.S FRAME ADJUSTABLE GLASS LOUVRES WINDOW WITH FIXED GLASS LOUVRES ABOVE	1650 X 1200
W2	NEW M.S FRAME ADJUSTABLE GLASS LOUVRES WINDOW WITH FIXED GLASS LOUVRES ABOVE	1650 X 1800

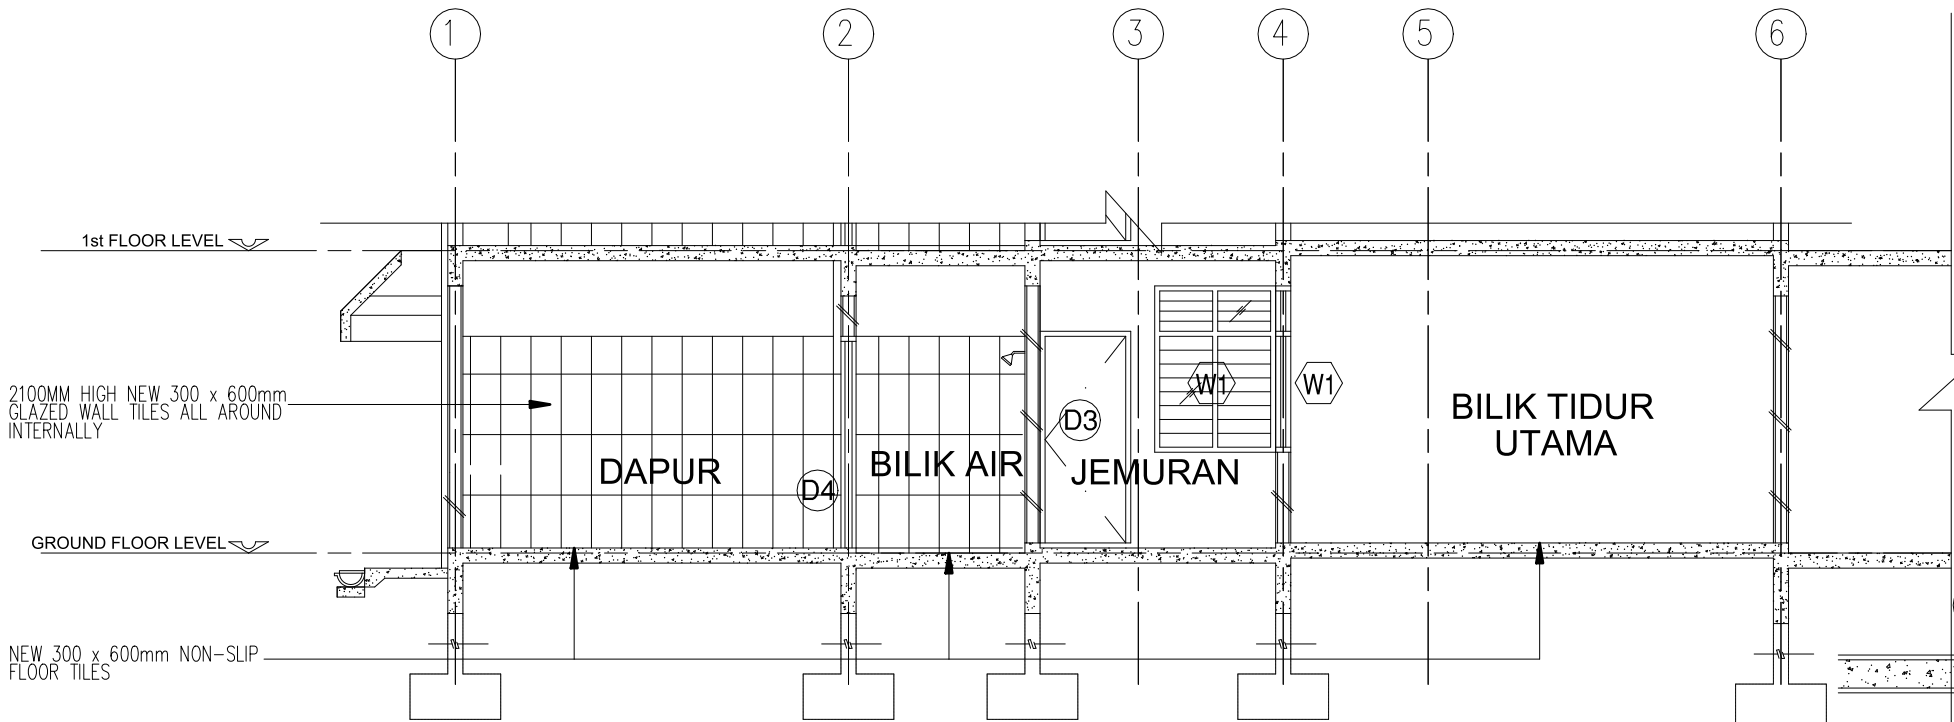

SECTION C-C

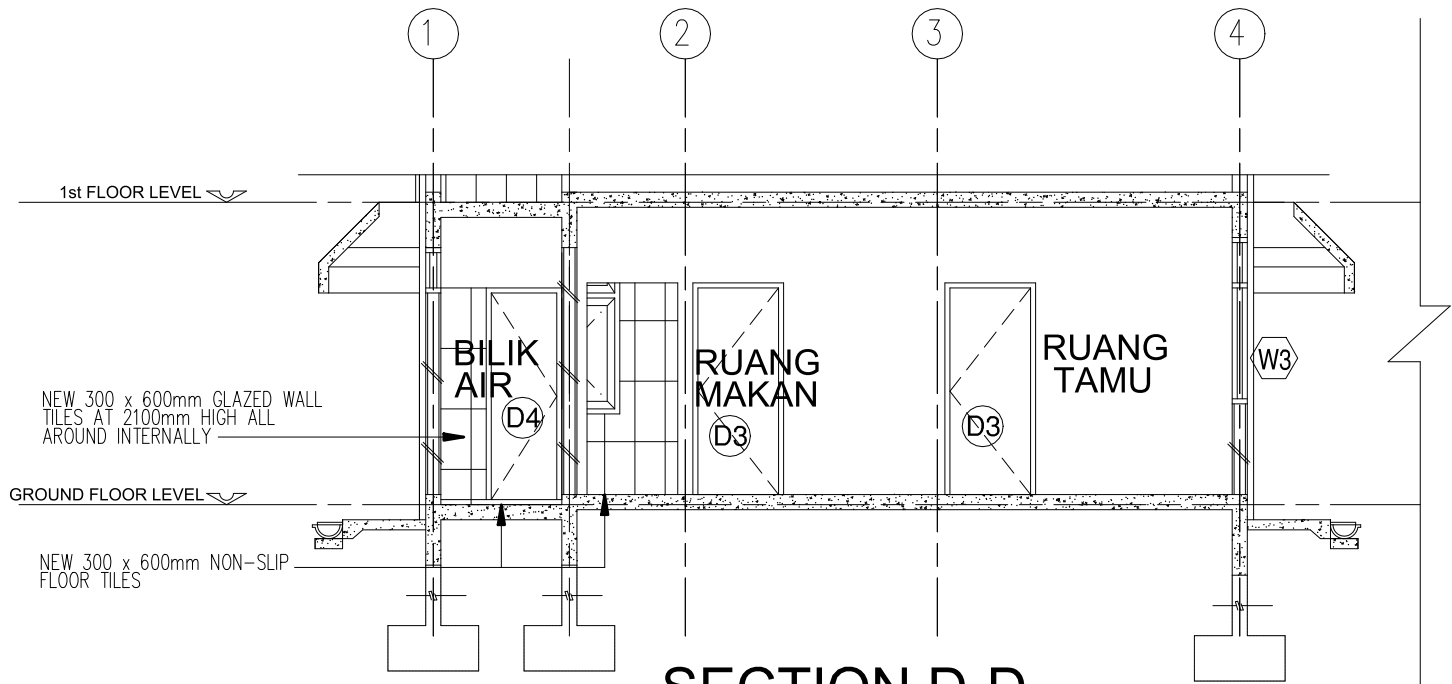

SECTION D-D

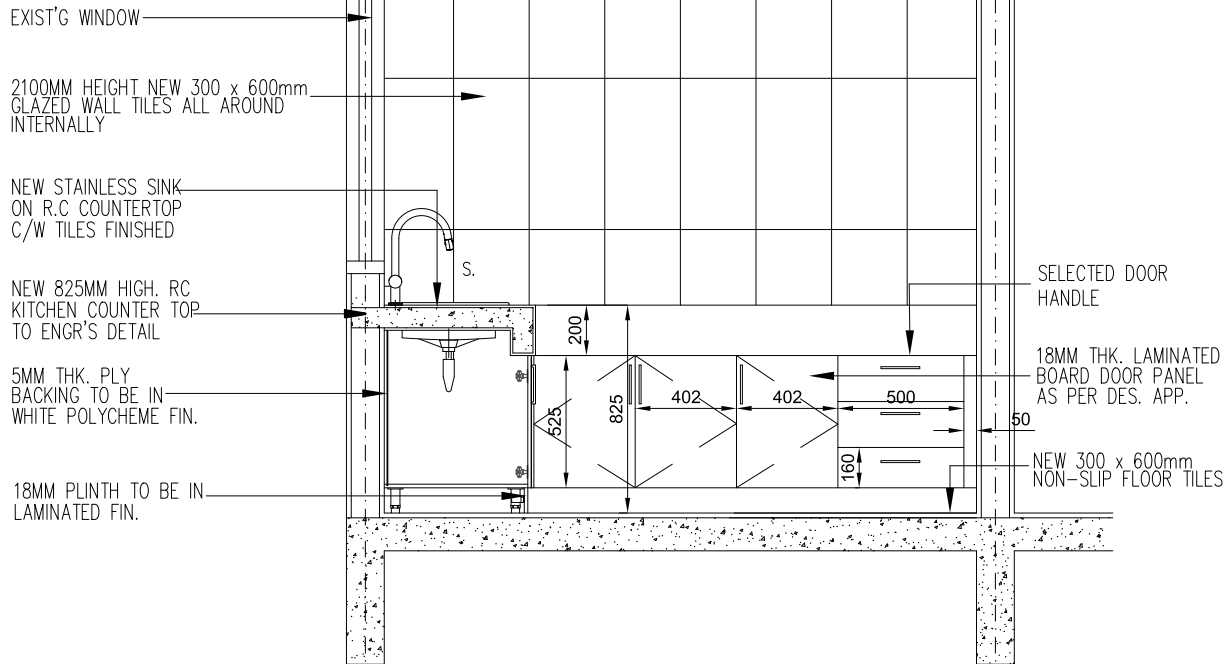

TYPICAL SECTION S-S

SCALE 1 : 30

BLOK D-RUMAH WARDAN JENIS (B1 & B2)

FARAH SOFIAH
A . R . C . H . I . T . E . C . T

85A, BANGUNAN KHATIJAH, JALAN KAMPUNG PERAK,
05100 ALOR STAR, KEDAH DARULAMAN.
Tel : 604 - 7355996 Fax: 604 - 7355997



PROJEK : CADANGAN KERJA MENAIKTARAF ASRAMA
BLOK C DAN D DI KOLEJ MARA KULIM, KEDAH.



UNTUK : TETUAN MAJLIS AMANAH RAKYAT (MARA)

UKURAN	:	1 : 75
TARIKH	:	
DILUKIS	:	DAUS
DISEMAK	:	TN. SYED

TAJUK LUKISAN :	BLOK D-RUMAH WARDEN JENIS (B1 & B2)
NO. LUKISAN	
	FSA / MARA / 2025 / 02 / BLOK D / D02

DOOR SCHEDULE		
SYM.	DESCRIPTION	SIZE (H X W)
D1	NEW SINGLE LEAF SOLID CORE TIMBER FLUSH DOOR c/w FIXED GLASS LOUVRES ABOVE	2550 X 900 500 X 1200
D2	NEW SINGLE LEAF SOLID TIMBER DOOR c/w FIXED GLASS ABOVE AND M.S GRILL	2550 X 900
D3	NEW SINGLE LEAF SOLID CORE TIMBER FLUSH DOOR	2100 X 900
D4	NEW 36MM THK STONE PLASTIC COMPOSITE (SPC) DOOR CONSISTS OF 2 PCS 2.5MM THK. WATERPROOF SPC BOARD C/W HONEYCOMB INFILL & PVC EDGING	2100 X 750
DG	OPENABLE M.S GRILL	2100 X 900

WINDOW SCHEDULE		
SYM.	DESCRIPTION	SIZE (H X W)
W1	NEW M.S FRAME ADJUSTABLE GLASS LOUVRES WINDOW WITH FIXED GLASS LOUVRES ABOVE	1650 X 1200
W2	NEW M.S FRAME ADJUSTABLE GLASS LOUVRES WINDOW WITH FIXED GLASS LOUVRES ABOVE	1650 X 1800

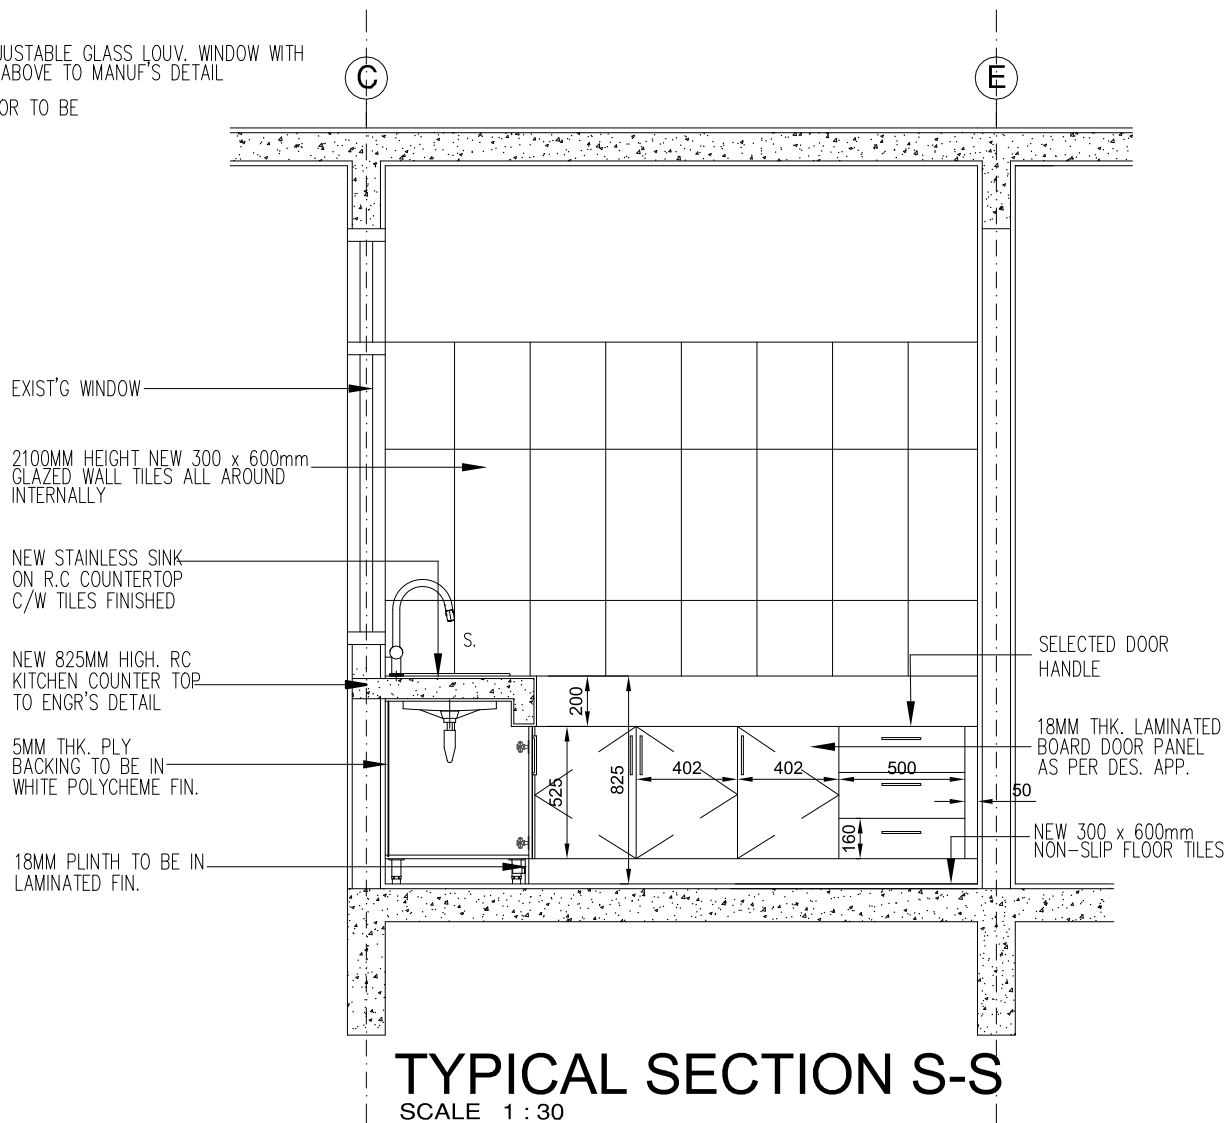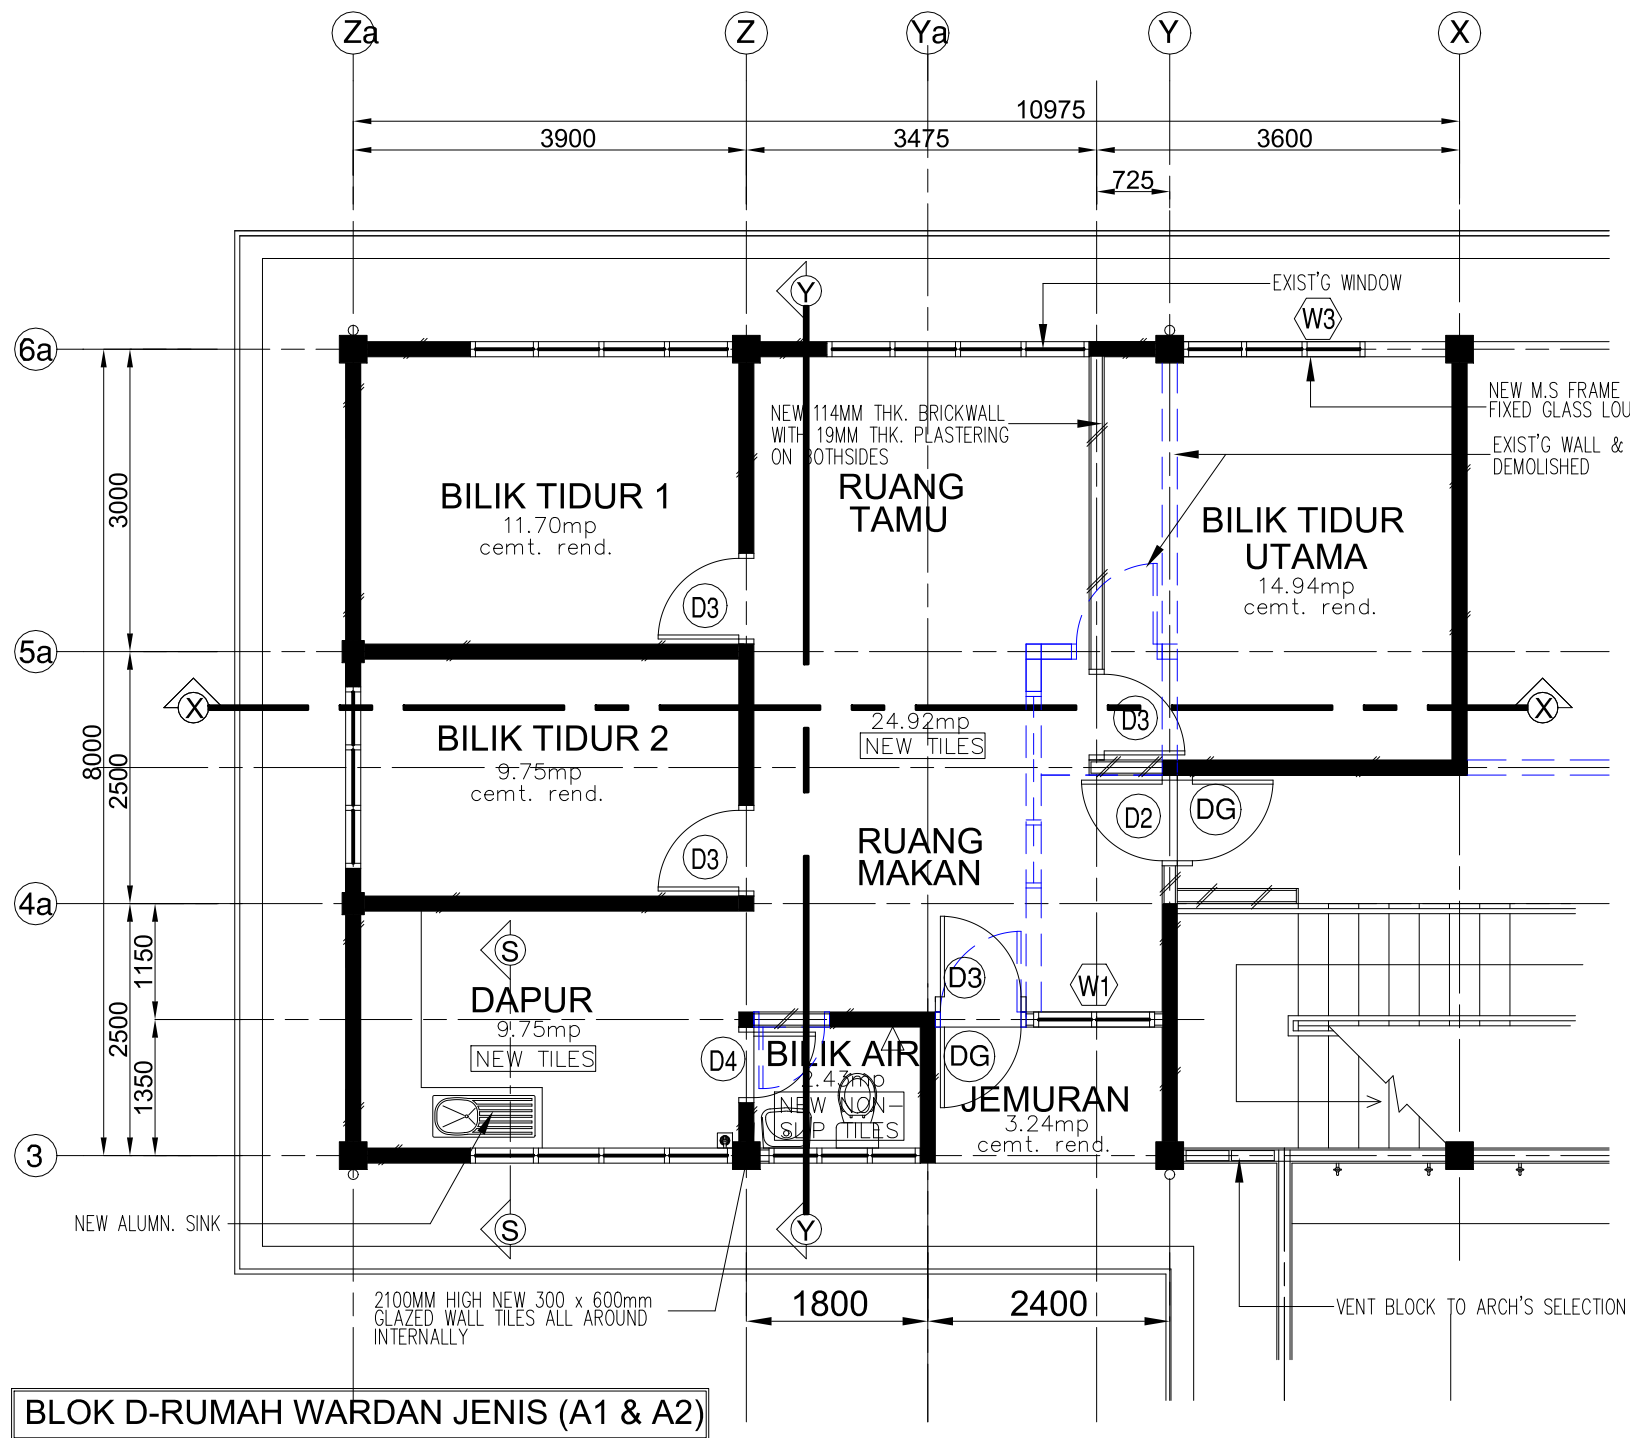

BLOK D-RUMAH WARDAN JENIS (A1 & A2)

TYPICAL SECTION S-S
SCALE 1 : 30

FARAH SOFIAH


A . R . C . H . I . T . E . C . T

85A, BANGUNAN KHATIJAH, JALAN KAMPUNG PERAK,
05100 ALOR STAR, KEDAH DARULAMAN.
Tel : 604 - 7355996 Fax: 604 - 7355997

PROJEK : CADANGAN KERJA MENAIKTARAF ASRAMA
BLOK C DAN D DI KOLEJ MARA KULIM, KEDAH.


UNTUK : TETUAN MAJLIS AMANAH RAKYAT (MARA)

UKURAN	:	1 : 75	TAJUK LUKISAN :
TARIKH	:		BLOK D-RUMAH WARDEN JENIS (A1 & A2)
DILUKIS	:		NO. LUKISAN
DISEMAK	:	TN. SYED	FSA / MARA / 2025 / 02 / BLOK D / D03

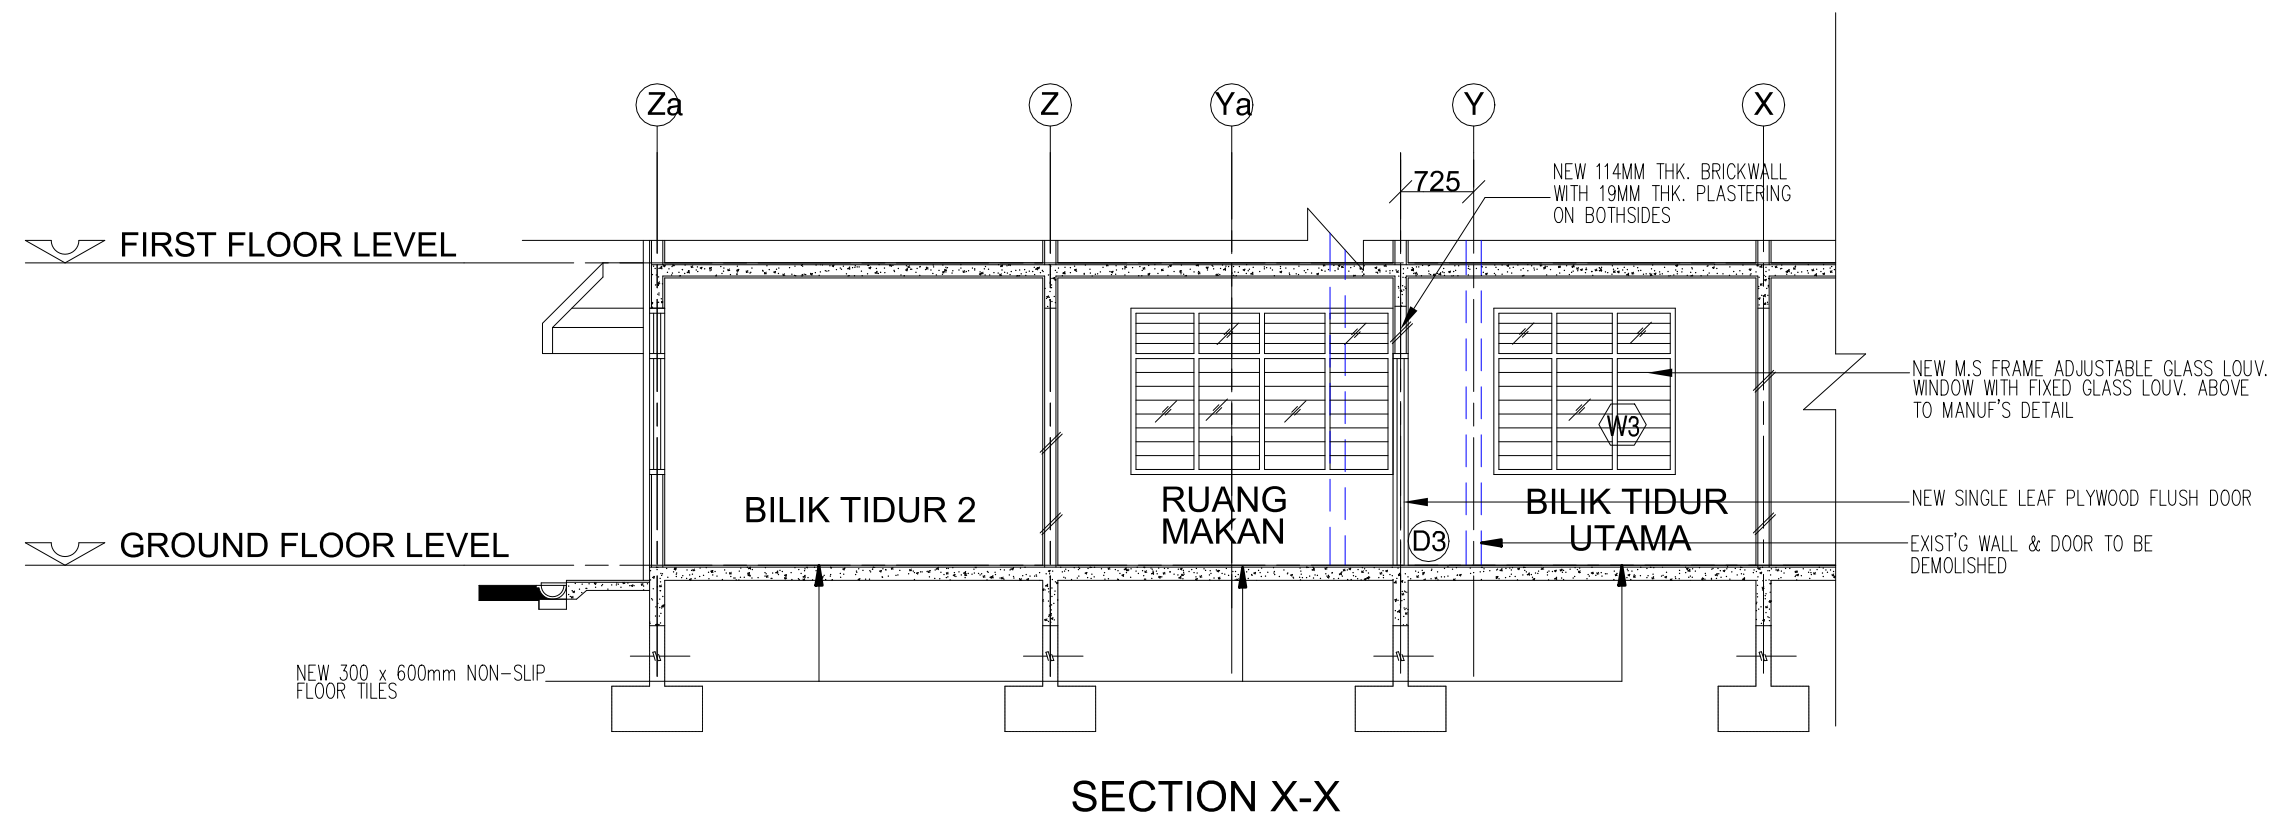

DOOR SCHEDULE		
SYM.	DESCRIPTION	SIZE (H X W)
D1	NEW SINGLE LEAF SOLID CORE TIMBER FLUSH DOOR c/w FIXED GLASS LOUVRES ABOVE	2550 X 900 500 X 1200
D2	NEW SINGLE LEAF SOLID TIMBER DOOR c/w FIXED GLASS ABOVE AND M.S GRILL	2550 X 900
D3	NEW SINGLE LEAF SOLID CORE TIMBER FLUSH DOOR	2100 X 900
D4	NEW 36MM THK STONE PLASTIC COMPOSITE (SPC) DOOR CONSISTS OF 2 PCS 2.5MM THK. WATERPROOF SPC BOARD C/W HONEYCOMB INFILL & PVC EDGING	2100 X 750
DG	OPENABLE M.S GRILL	2100 X 900

WINDOW SCHEDULE		
SYM.	DESCRIPTION	SIZE (H X W)
W1	NEW M.S FRAME ADJUSTABLE GLASS LOUVRES WINDOW WITH FIXED GLASS LOUVRES ABOVE	1650 X 1200
W2	NEW M.S FRAME ADJUSTABLE GLASS LOUVRES WINDOW WITH FIXED GLASS LOUVRES ABOVE	1650 X 1800

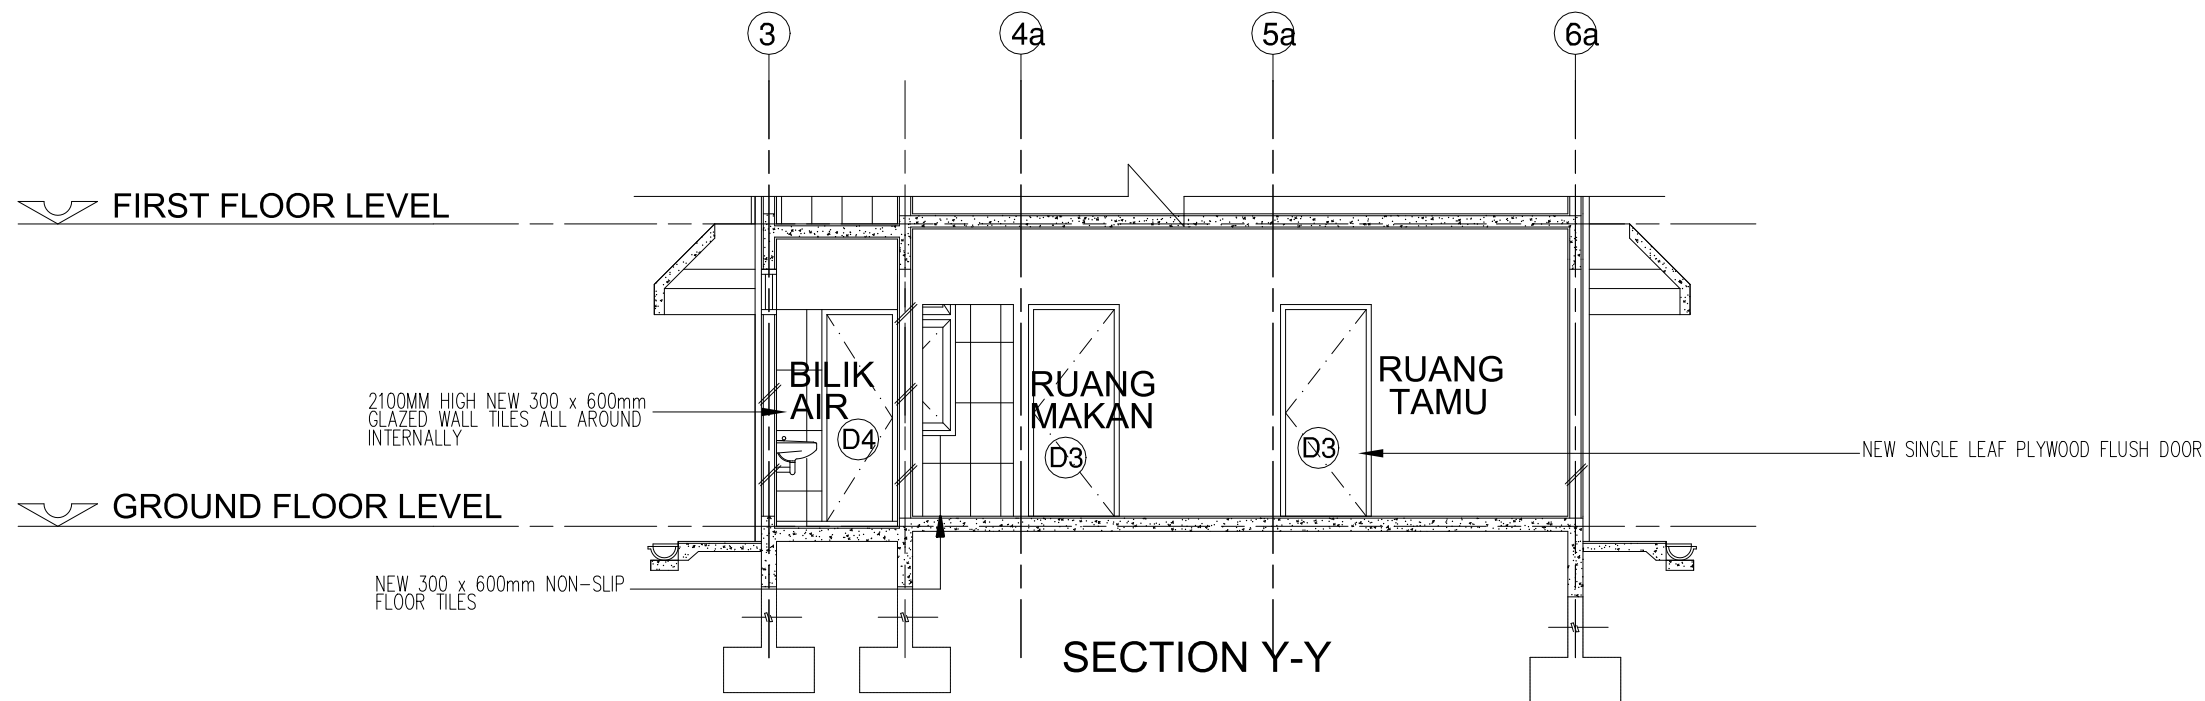


BLOK D-RUMAH WARDAN JENIS (A1 & A2)

FARAH SOFIAH

A . R . C . H . I . T . E . C . T

85A, BANGUNAN KHATIJAH, JALAN KAMPUNG PERAK,
05100 ALOR STAR, KEDAH DARULAMAN.
Tel :604 - 7355996 Fax: 604 - 7355997

PROJEK : CADANGAN KERJA MENAIKTARAF ASRAMA BLOK C DAN D DI KOLEJ MARA KULIM, KEDAH. UNTUK : TETUAN MAJLIS AMANAH RAKYAT (MARA)	UKURAN : 1 : 75	TAJUK LUKISAN : BLOK D-RUMAH WARDAN JENIS (A1 & A2)
	TARIKH :	NO. LUKISAN FSA / MARA / 2025 / 02 / BLOK D / D04
	DILUKIS :	
	DISEMAK : TN. SYED	

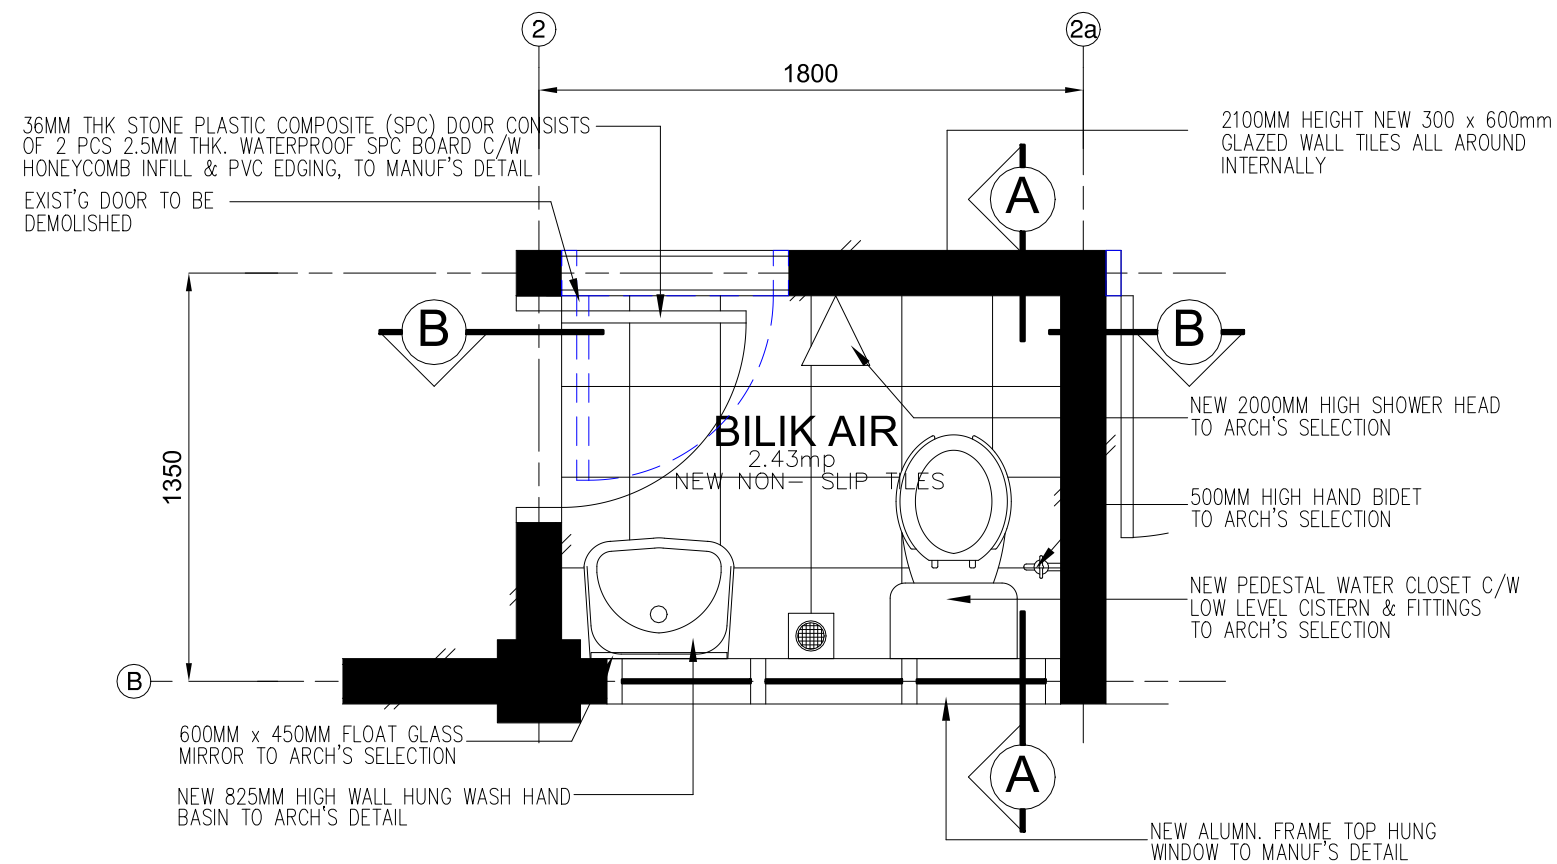

TYPICAL TOILET PLAN (RUMAH WARDEN)

FARAH SOFIAH
A R C H I T E C T

85A, BANGUNAN KHATUJAH, JALAN KAMPUNG PERAK,
05100 ALOR STAR, KEDAH DARULAMAN.
Tel :604 - 7355996 Fax: 604 - 7355997



PROJEK : CADANGAN KERJA MENAIKTARAF ASRAMA
BLOK C DAN D DI KOLEJ MARA KULIM, KEDAH.

UNTUK : TETUAN MAJLIS AMANAH RAKYAT (MARA)

UKURAN : 1 : 25

TARIKH : NOVEMBER 2025

DILUKIS : ROKHIAH


DISEMAK : TN. SYED

TAJUK LUKISAN :

TOILET DETAIL - 1 (RUMAH WARDEN)

NO. LUKISAN

FSA / MARA / 2025 / 02 / BLOK D / D05

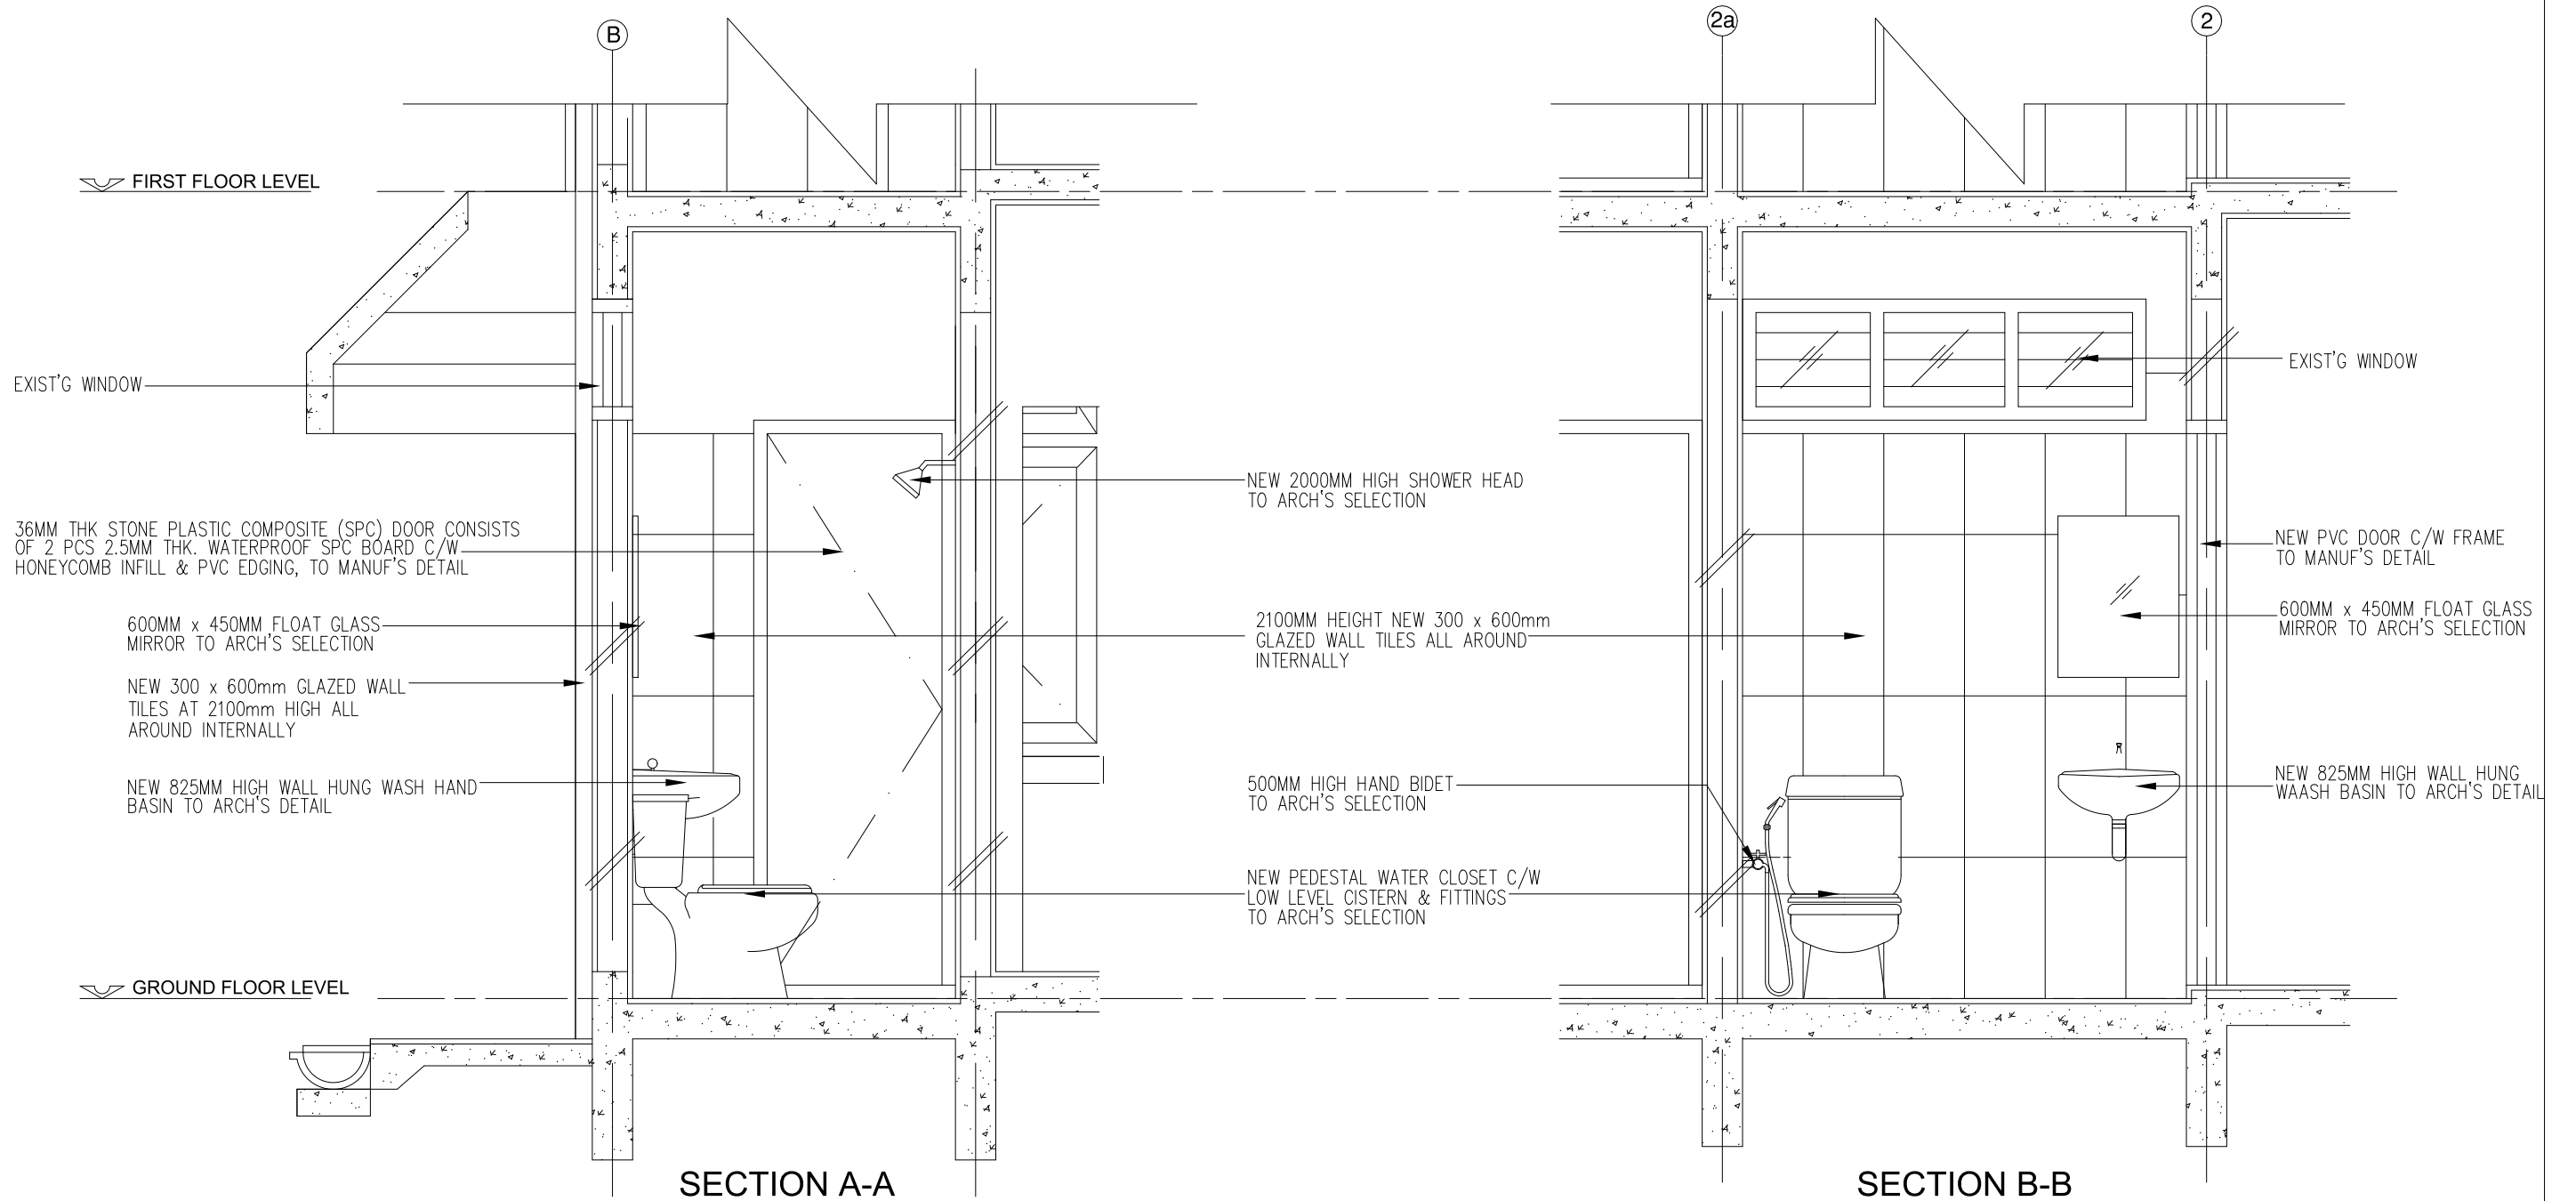

FARAH SOFIAH
A R C H I T E C T



85A, BANGUNAN KHATIJAH, JALAN KAMPUNG PERAK,
05100 ALOR STAR, KEDAH DARULAMAN.
Tel : 604 - 7355996 Fax: 604 - 7355997

PROJEK : CADANGAN KERJA MENAIKTARAF ASRAMA
BLOK C DAN D DI KOLEJ MARA KULIM, KEDAH.

UNTUK : TETUAN MAJLIS AMANAH RAKYAT (MARA)

UKURAN : 1 : 25

TARIKH : NOVEMBER 2025

DILUKIS : ROKHIAH

DISEMAK : TN. SYED


TAJUK LUKISAN :

TOILET DETAIL - 2 (RUMAH WARDEN)


NO. LUKISAN

FSA / MARA / 2025 / 02 / BLOK D / D06


DOOR SCHEDULE		
SYM.	DESCRIPTION	SIZE (H X W)
D3	NEW SINGLE LEAF SOLID CORE TIMBER FLUSH DOOR	2100 X 900
D4	NEW 36MM THK STONE PLASTIC COMPOSITE (SPC) DOOR CONSISTS OF 2 PCS 2.5MM THK. WATERPROOF SPC BOARD C/W HONEYCOMB INFILL & PVC EDGING	2100 X 750
DG	OPENABLE M.S GRILL	2100 X 900

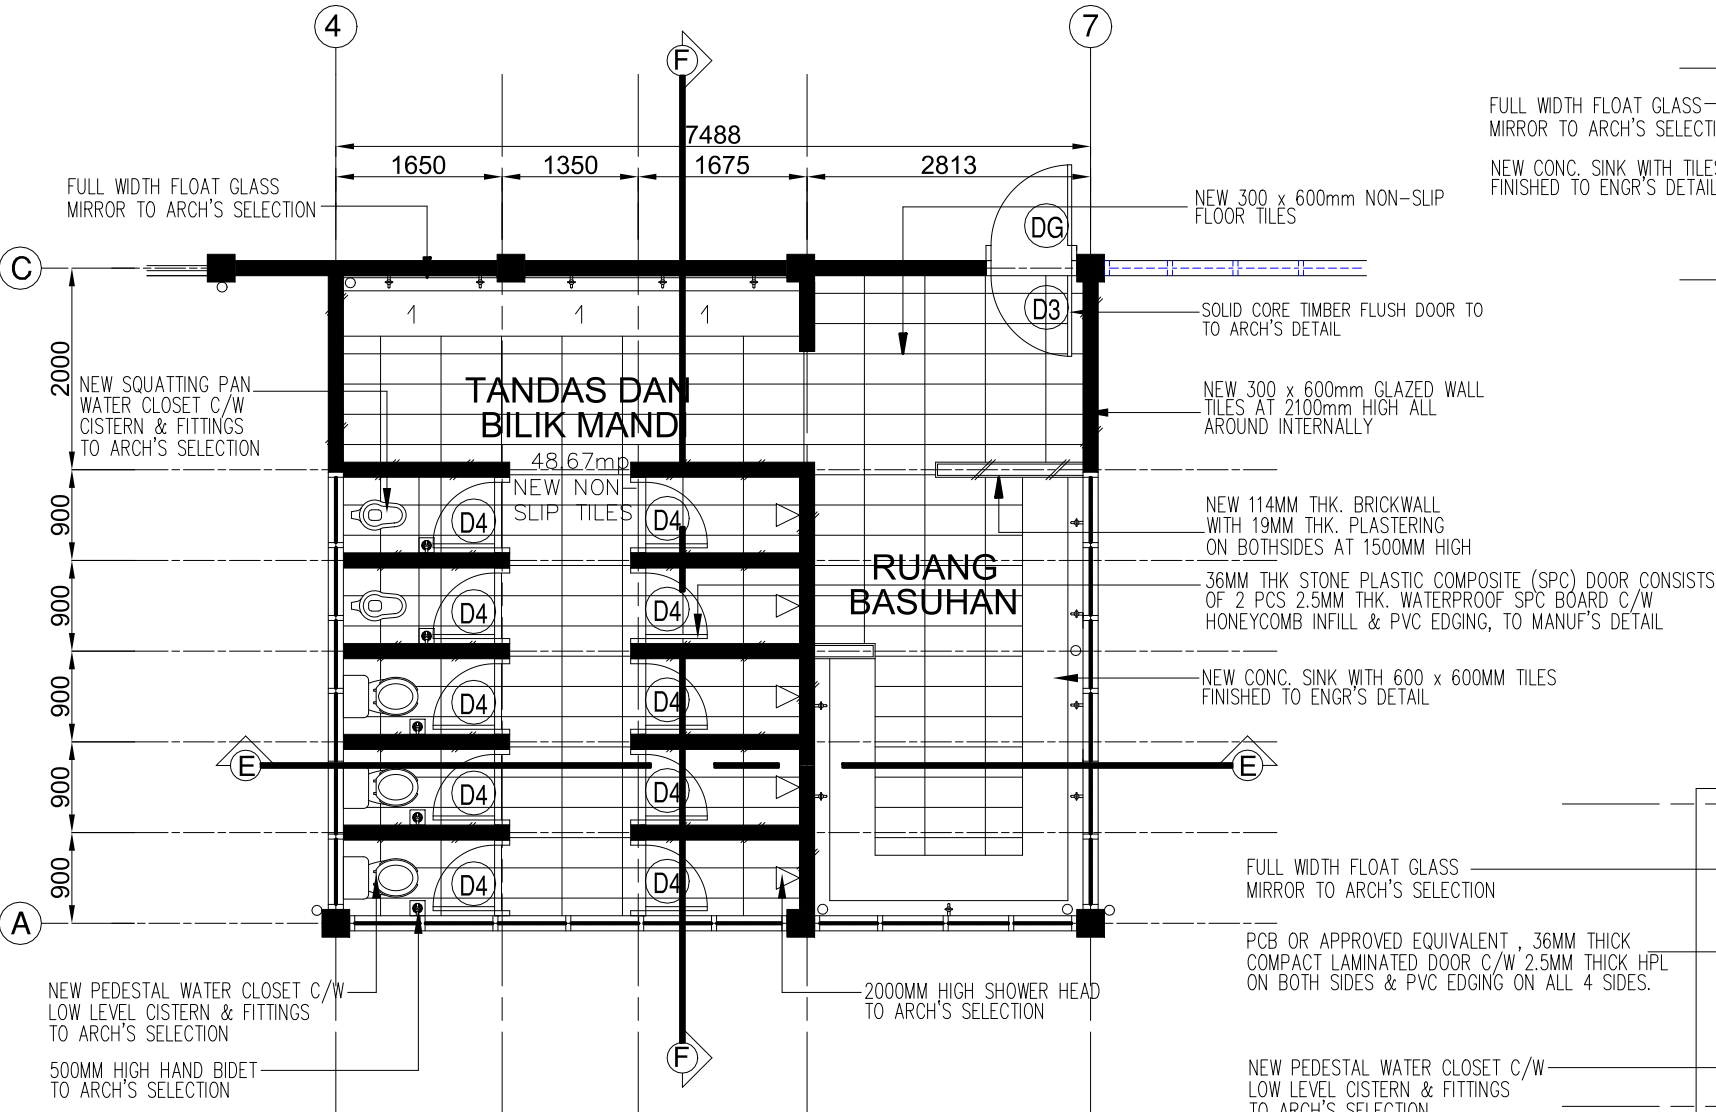

TYPICAL FLOOR PLAN
(TANDAS, BILIK MANDI & RUANG BASUHAN PELAJAR)

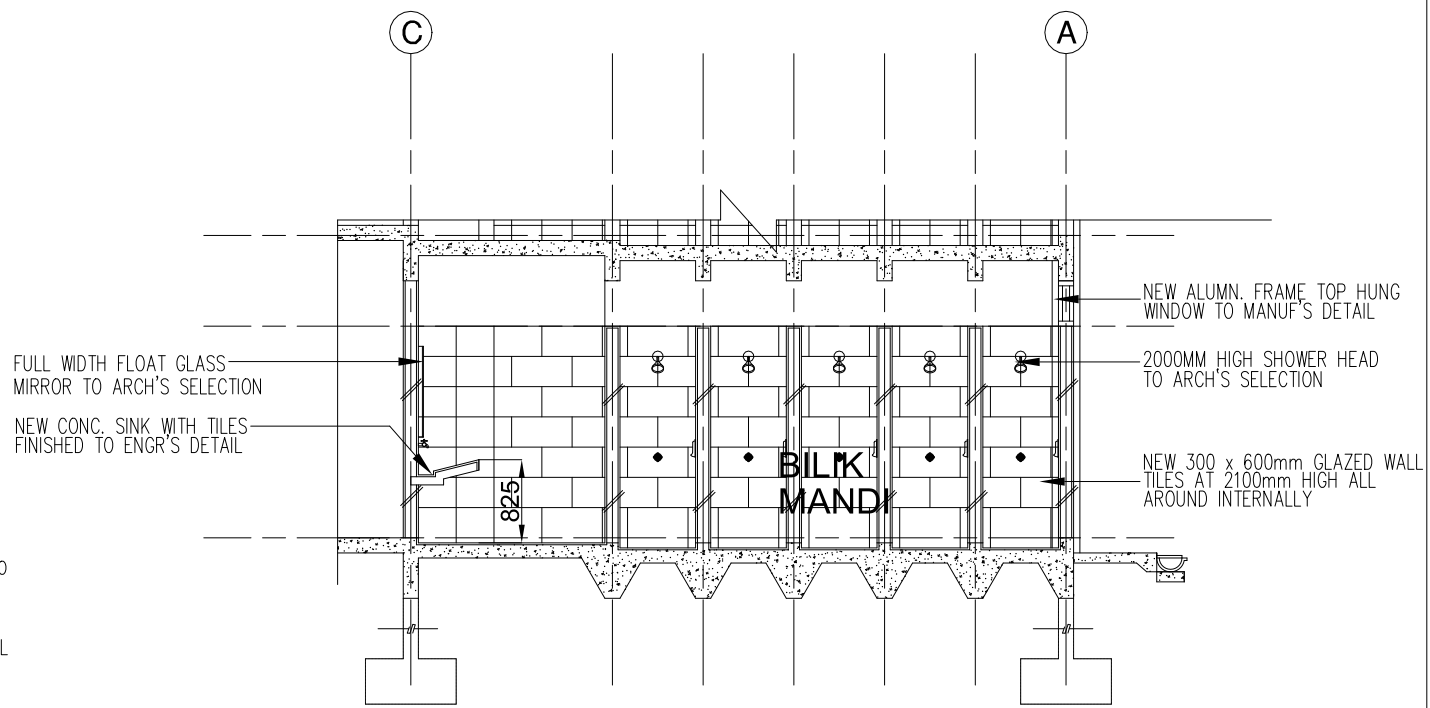

SECTION F-F

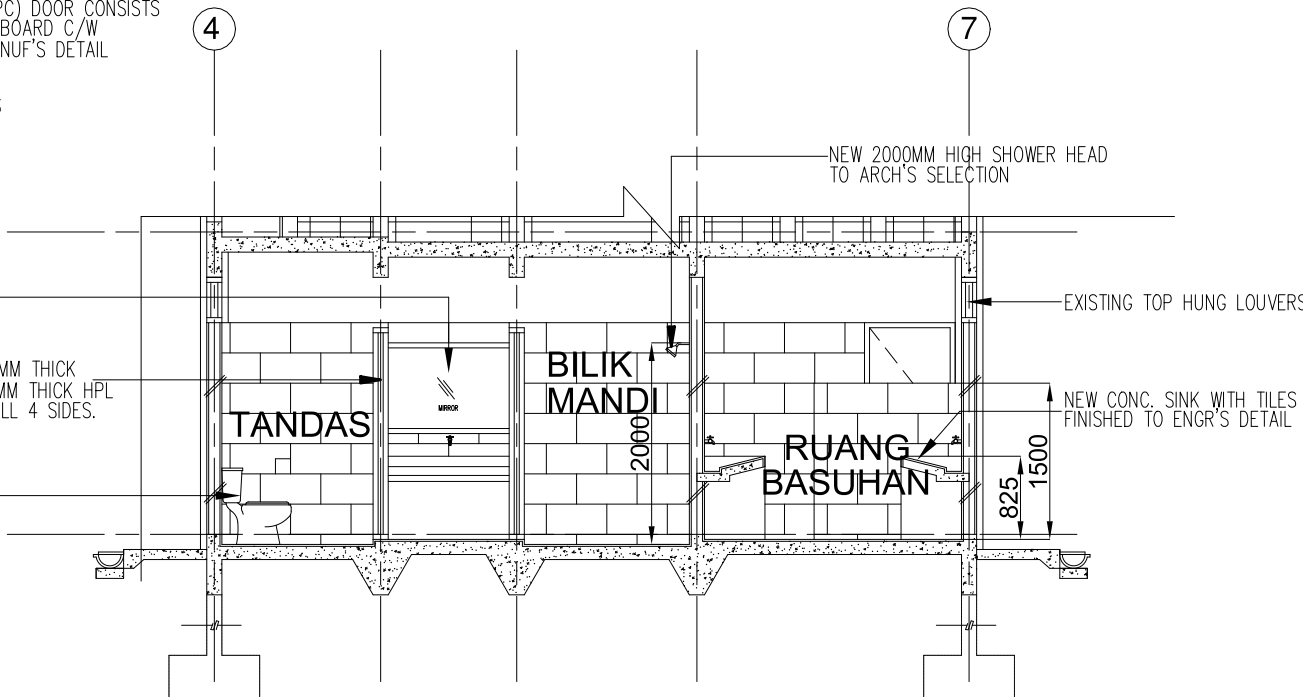

SECTION E-E

TANDAS & BILIK MANDI

FARAH SOFIAH
A . R . C . H . I . T . E . C . T


85A, BANGUNAN KHATIJAH, JALAN KAMPUNG PERAK,
05100 ALOR STAR, KEDAH DARULAMAN.
Tel :604 - 7355996 Fax: 604 - 7355997

PROJEK : CADANGAN KERJA MENAIKTARAF ASRAMA
BLOK C DAN D DI KOLEJ MARA KULIM, KEDAH.


UNTUK : TETUAN MAJLIS AMANAH RAKYAT (MARA)

UKURAN	:	1 : 75
TARIKH	:	
DILUKIS	:	
DISEMAK	:	TN. SYED

TAJUK LUKISAN :	TANDAS, BILIK MANDI & RUANG BASUHAN PELAJAR - TYPICAL DETAIL
NO. LUKISAN	
FSA / MARA / 2025 / 02 / BLOK D / D07	

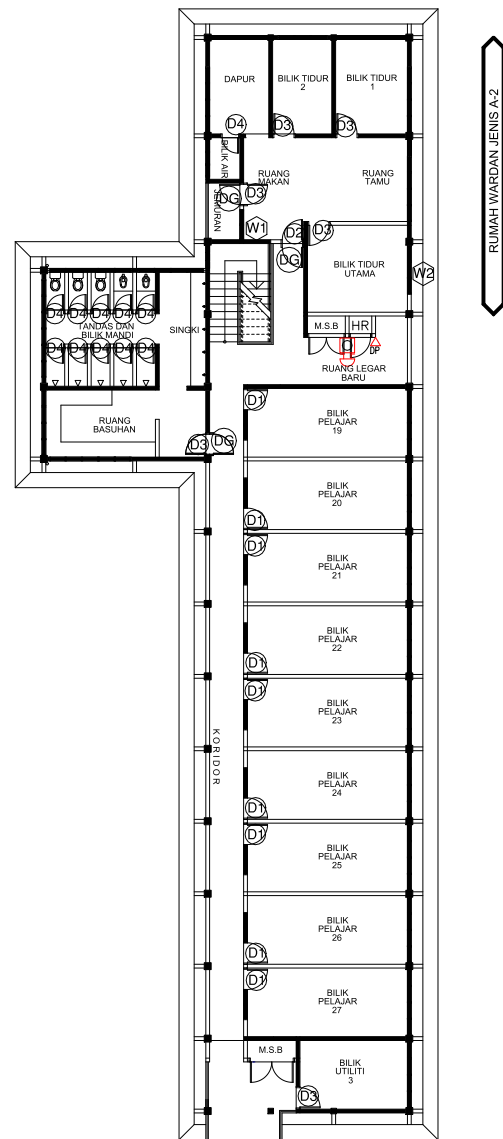


1st FLOOR PLAN

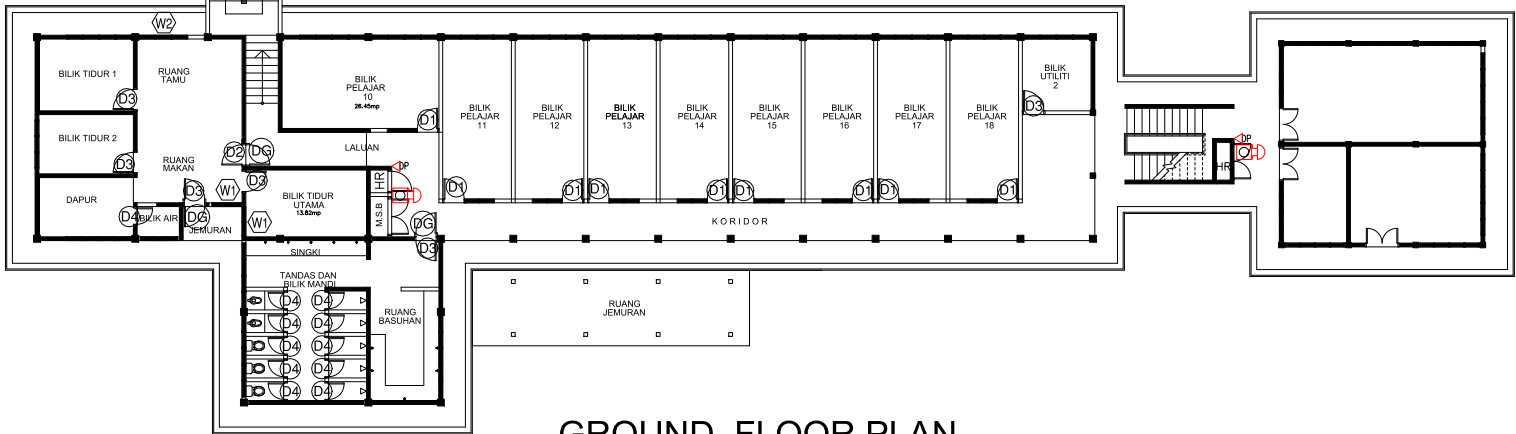

GROUND FLOOR PLAN

DOOR SCHEDULE		
SYM.	DESCRIPTION	SIZE (H X W)
D1	NEW SINGLE LEAF SOLID CORE TIMBER FLUSH DOOR c/w FIXED GLASS LOUVRES ABOVE	2550 X 900 500 X 1200
D2	NEW SINGLE LEAF SOLID TIMBER DOOR c/w FIXED GLASS ABOVE AND M.S GRILL	2550 X 900
D3	NEW SINGLE LEAF SOLID CORE TIMBER FLUSH DOOR	2100 X 900
D4	NEW 36MM THK STONE PLASTIC COMPOSITE (SPC) DOOR CONSISTS OF 2 PCS 2.5MM THK. WATERPROOF SPC BOARD c/w HONEYCOMB INFILL & PVC EDGING	2100 X 750
DG	OPENABLE M.S GRILL	2100 X 900

WINDOW SCHEDULE		
SYM.	DESCRIPTION	SIZE (H X W)
W1	NEW M.S FRAME ADJUSTABLE GLASS LOUVRES WINDOW WITH FIXED GLASS LOUVRES ABOVE	1650 X 1200
W2	NEW M.S FRAME ADJUSTABLE GLASS LOUVRES WINDOW WITH FIXED GLASS LOUVRES ABOVE	1650 X 1800

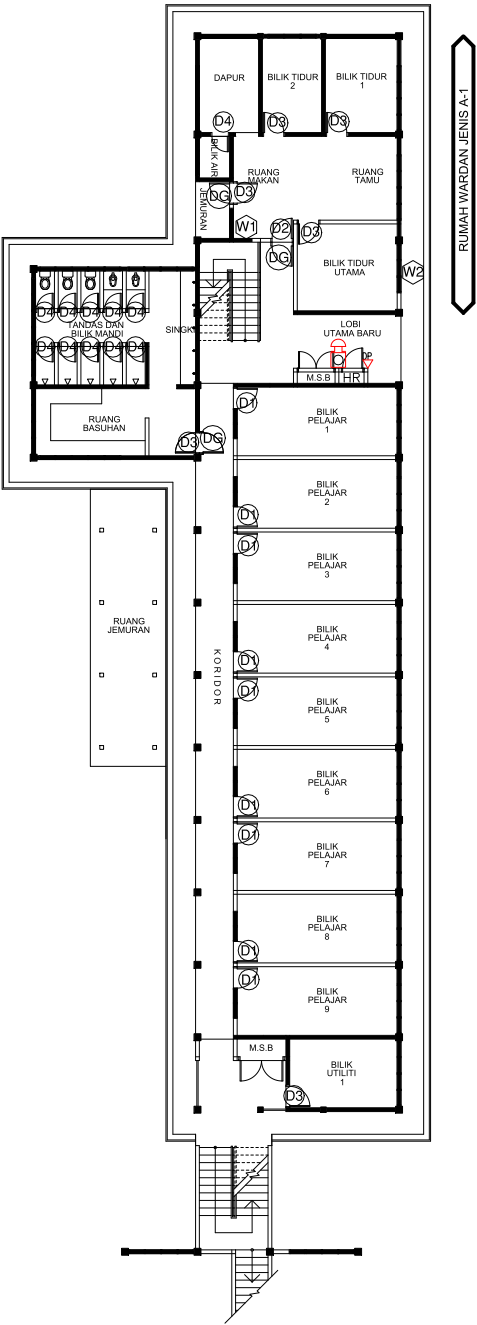

LOWER GROUND FLOOR PLAN

BLOK D-DOOR & WINDOW KEY PLAN


FARAH SOFIAH
A . R . C . H . I . T . E . C . T
85A, BANGUNAN KHATIJAH, JALAN KAMPUNG PERAK,
05100 ALOR STAR, KEDAH DARULAMAN.
Tel :604 - 7355996 Fax: 604 - 7355997



PROJEK : CADANGAN KERJA MENAIKTARAF ASRAMA
BLOK C DAN D DI KOLEJ MARA KULIM, KEDAH.

UNTUK : TETUAN MAJLIS AMANAH RAKYAT (MARA)

UKURAN	:	1 : 300	TAJUK LUKISAN : BLOK D-DOOR & WINDOW KEY PLAN
TARIKH	:	NOVEMBER 2025	
DILUKIS	:	ROKHIAH	NO. LUKISAN FSA / MARA / 2025 / 02 / BLOK D / D08
DISEMAK	:	TN. SYED	

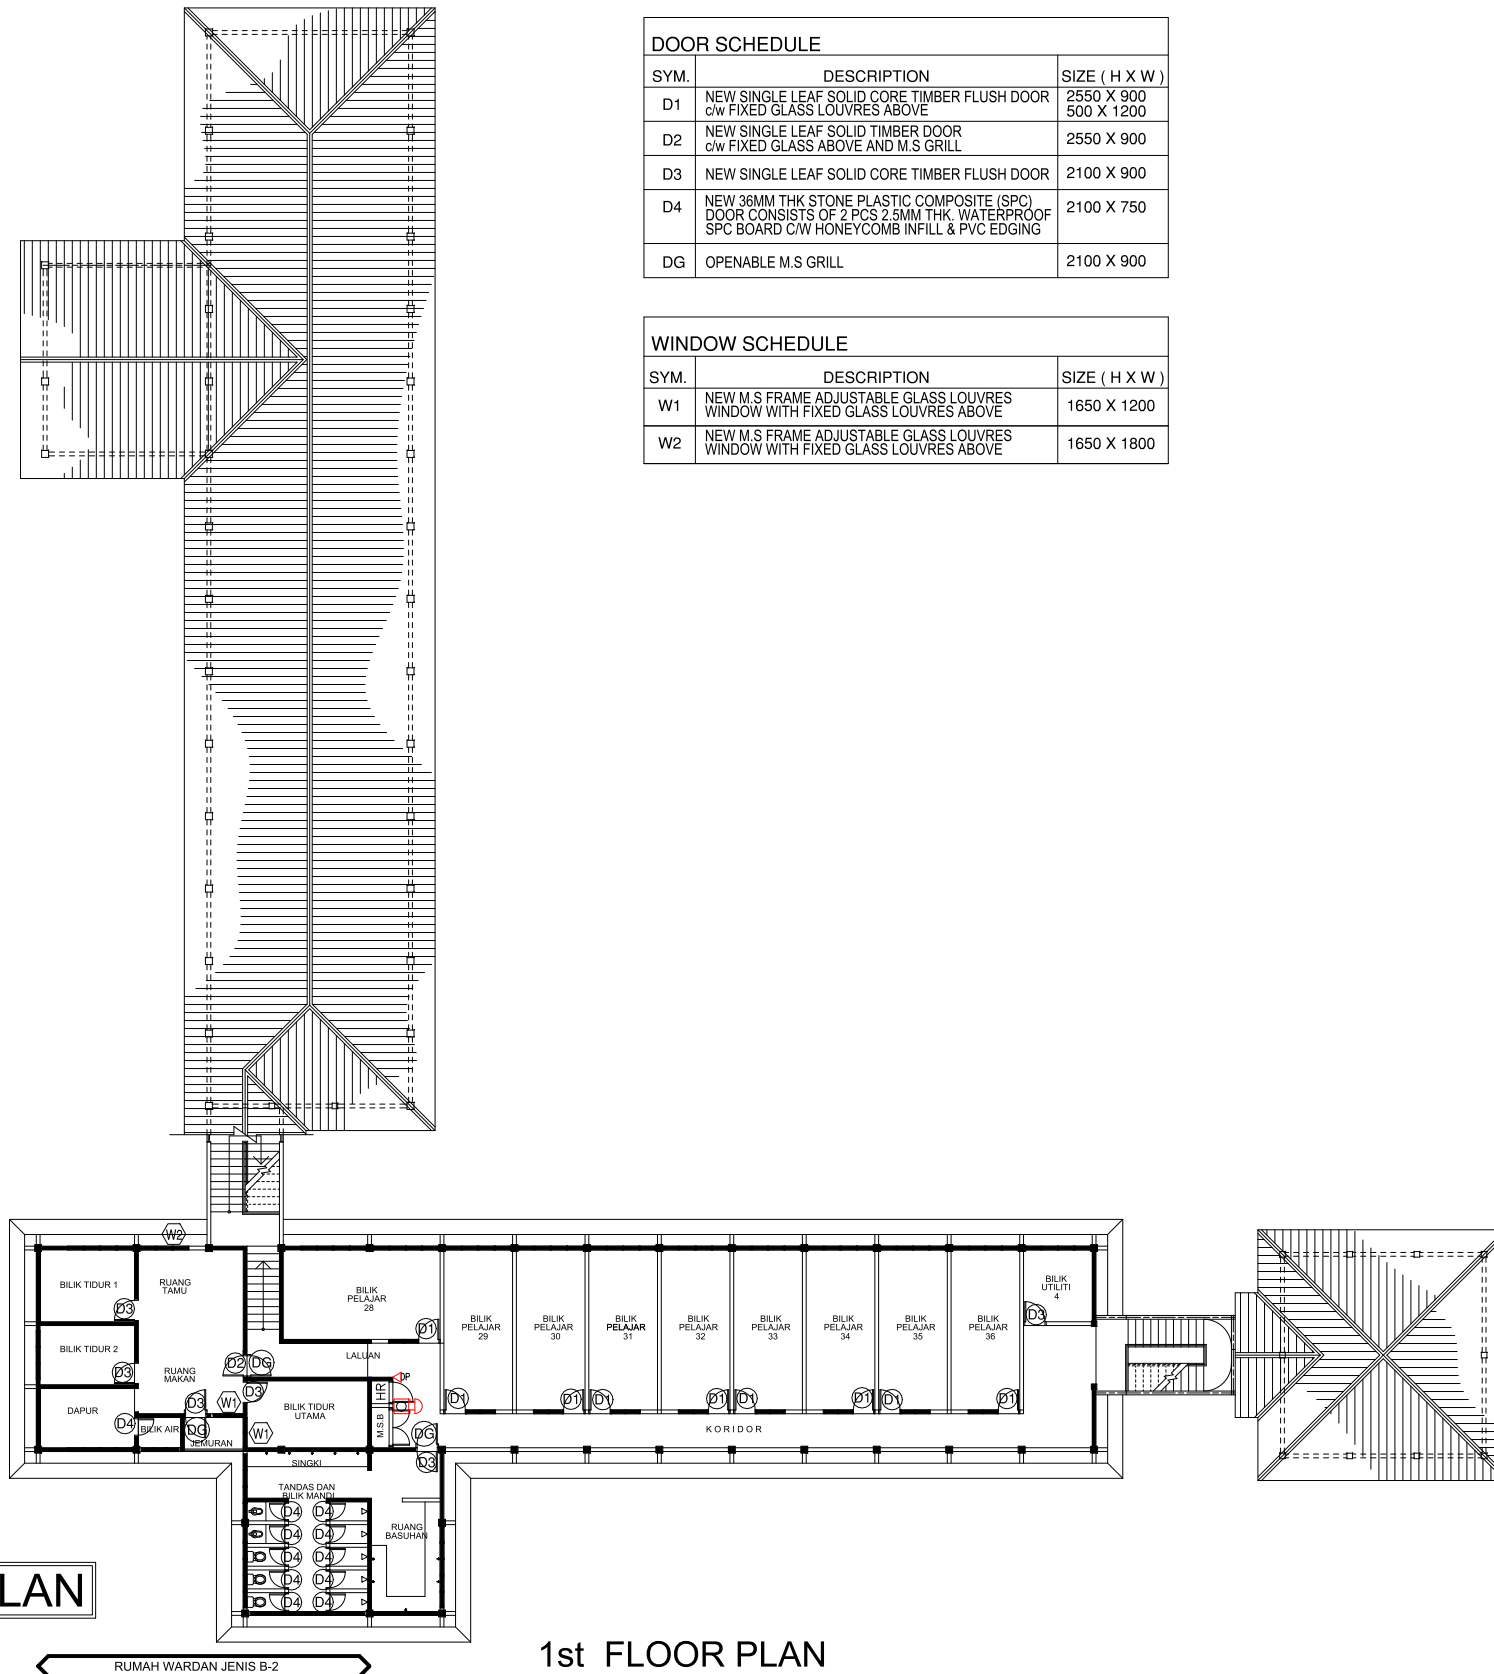

DOOR SCHEDULE		
SYM.	DESCRIPTION	SIZE (H X W)
D1	NEW SINGLE LEAF SOLID CORE TIMBER FLUSH DOOR c/w FIXED GLASS LOUVRES ABOVE	2550 X 900 500 X 1200
D2	NEW SINGLE LEAF SOLID TIMBER DOOR c/w FIXED GLASS ABOVE AND M.S GRILL	2550 X 900
D3	NEW SINGLE LEAF SOLID CORE TIMBER FLUSH DOOR	2100 X 900
D4	NEW 36MM THK STONE PLASTIC COMPOSITE (SPC) DOOR CONSISTS OF 2 PCS 2.5MM THK. WATERPROOF SPC BOARD c/w HONEYCOMB INFILL & PVC EDGING	2100 X 750
DG	OPENABLE M.S GRILL	2100 X 900

WINDOW SCHEDULE		
SYM.	DESCRIPTION	SIZE (H X W)
W1	NEW M.S FRAME ADJUSTABLE GLASS LOUVRES WINDOW WITH FIXED GLASS LOUVRES ABOVE	1650 X 1200
W2	NEW M.S FRAME ADJUSTABLE GLASS LOUVRES WINDOW WITH FIXED GLASS LOUVRES ABOVE	1650 X 1800

BLOK D-DOOR & WINDOW KEY PLAN

1st FLOOR PLAN

FARAH SOFIAH
A . R . C . H . I . T . E . C . T

85A, BANGUNAN KHATIJAH, JALAN KAMPUNG PERAK,
05100 ALOR STAR, KEDAH DARULAMAN.
Tel :604 - 7355996 Fax: 604 - 7355997



PROJEK : CADANGAN KERJA MENAIKTARAF ASRAMA
BLOK C DAN D DI KOLEJ MARA KULIM, KEDAH.

UNTUK : TETUAN MAJLIS AMANAH RAKYAT (MARA)

UKURAN : 1 : 300

TARIKH : NOVEMBER 2025

DILUKIS :








DISEMAK : TN. SYED


TAJUK LUKISAN :

BLOK D-DOOR & WINDOW KEY PLAN

NO. LUKISAN

FSA / MARA / 2025 / 02 / BLOK D / D09

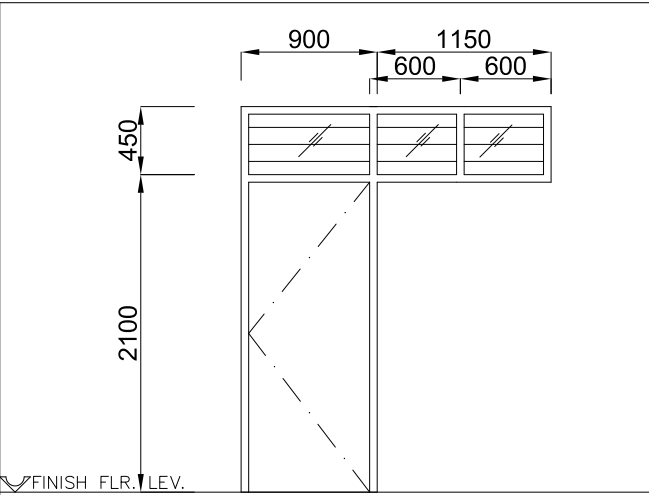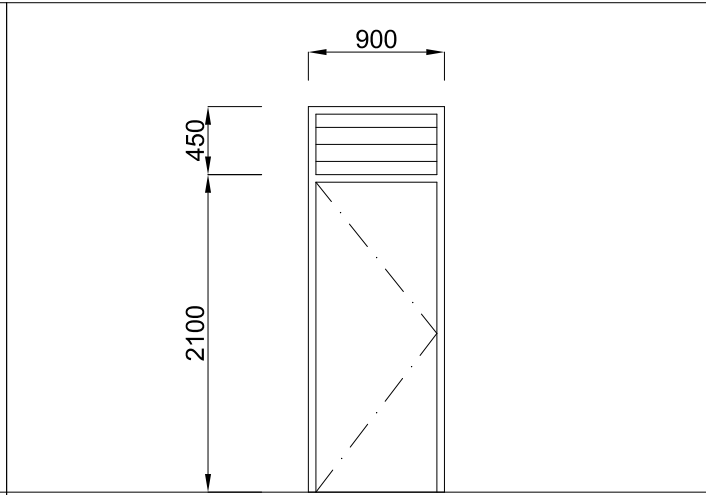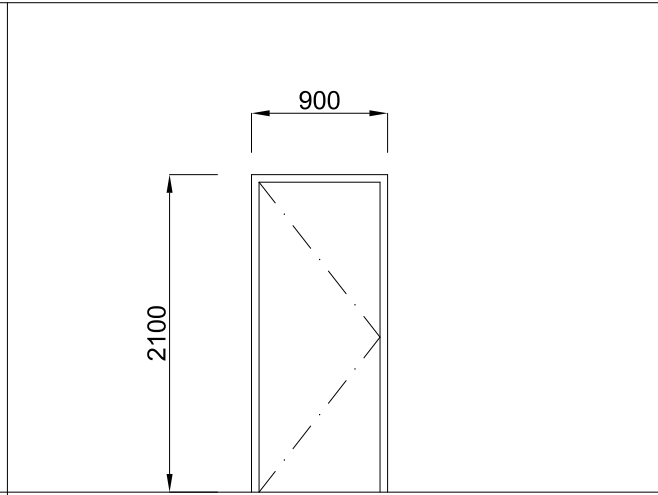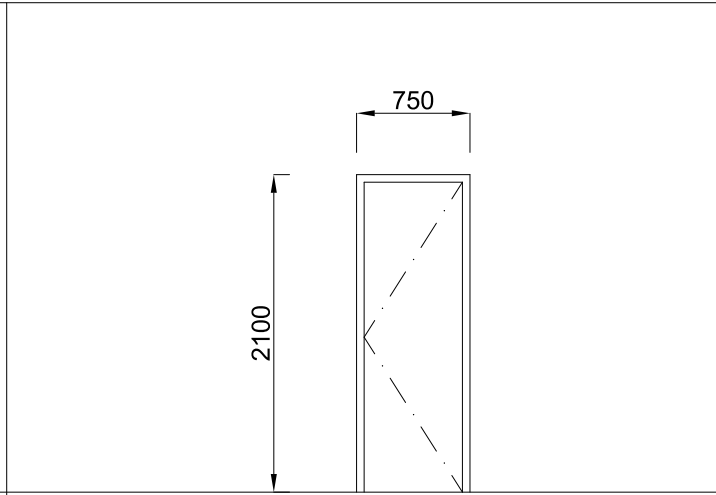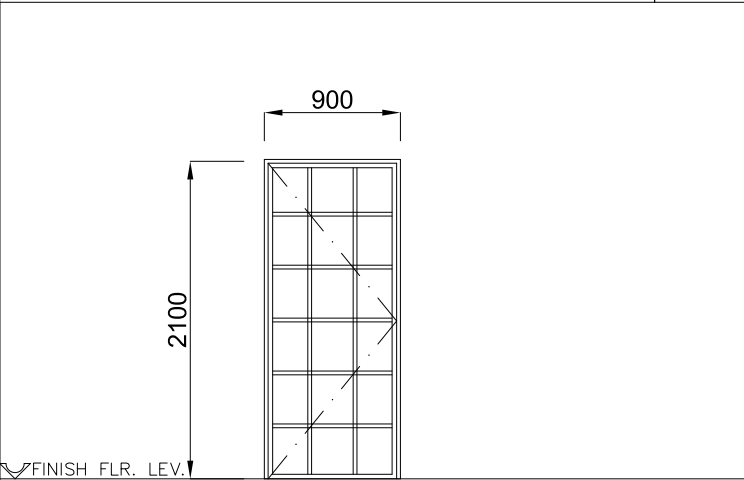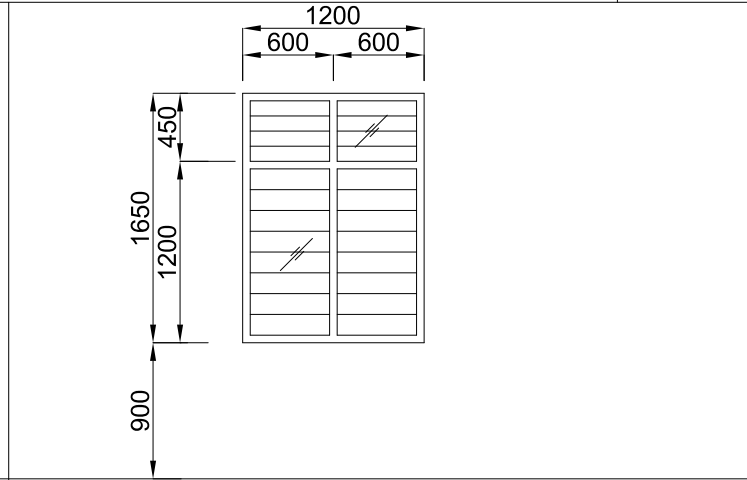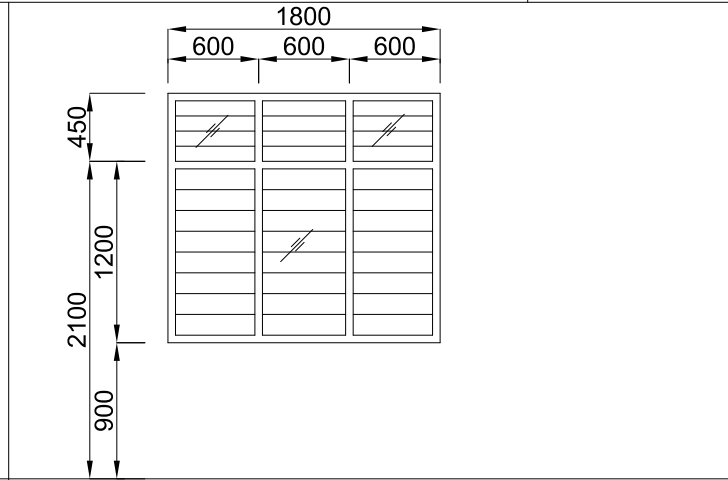ELEVATION									
	WINDOW TYPE	SOLID CORE TIMBER FLUSH DOOR WITH M.S FIXED GLASS LOUVERS ABOVE TO ARCH'S DETAIL	D1	METAL FRAME TIMBER PANEL DOOR WITH TOP HUNG ABOVE TO ARCH'S DETAIL	D2	SOLID CORE TIMBER FLUSH DOOR TO TO ARCH'S DETAIL	D3	36MM THK STONE PLASTIC COMPOSITE (SPC) DOOR CONSISTS OF 2 PCS 2.5MM THK. WATERPROOF SPC BOARD C/W HONEYCOMB INFILL & PVC EDGING, TO MANUF'S DETAIL	D4
	LOCATION	TINGKAT BAWAH : BILIK PELAJAR TINGKAT ATAS : BILIK PELAJAR		TINGKAT BAWAH : RUANG MAKAN (RUMAH WARDEN JENIS A & B) TINGKAT ATAS : RUANG MAKAN (RUMAH WARDEN JENIS A & B)		TINGKAT BAWAH & : BILIK TIDUR UTAMA , BILIK TIDUR 1 & BILIK TIDUR 2, JEMURAN (RUMAH WARDEN JENIS A & B), RUANG BASUH PELAJAR & BILIK UTILITI		TINGKAT BAWAH & : BILIK AIR (RUMAH WARDEN JENIS A & B),TANDAS DAN BILIK MANDI PELAJAR	
	FINISHES	GLOSS PAINT		GLOSS PAINT		GLOSS PAINT		100MM STAINLESS STEEL HINGES – 3 NOS	
	IRONMONGERY	3 NOS 100MM HINGES & 12MM ø M.S SECURITY BARS		4 NOS 100MM HINGES & 12MM ø M.S SECURITY BARS		2 NOS , 100MM HINGES		STAINLESS STEEL INDICATOR LATCH C/W HANDLE STAINLESS STEEL COAT HOOK WITH RUBBER BUMPER.	
QUANTITIES	36 NOS		4 NOS		24 NOS		44 NOS		
ELEVATION									
	WINDOW TYPE	OPENABLE M.S GRILL FOR D2 & D3 TO MANUF'S DETAIL	DG	M.S FRAME ADJUSTABLE GLASS LOUV. WINDOW WITH FIXED GLASS LOUV. ABOVE TO MANUF'S DETAIL	W1	M.S FRAME ADJUSTABLE GLASS LOUV. WINDOW WITH FIXED GLASS LOUV. ABOVE TO MANUF'S DETAIL	W2		
	LOCATION	TINGKAT BAWAH & : JEMURAN (RUMAH WARDEN) , RUANG MAKAN TINGKAT ATAS (RUMAH WARDEN JENIS A & B) , RUANG BASUH PELAJAR		TINGKAT BAWAH & :RUANG MAKAN (RUMAH WARDEN) TINGKAT ATAS		TINGKAT BAWAH & : BILIK TIDUR UTAMA (RUMAH WARDEN) TINGKAT ATAS			
	FINISHES	GLOSS PAINT		NATURAL ANODISED		NATURAL ANODISED & 12MM ø M.S SECURITY BARS			
	IRONMONGERY	4 NOS 100MM HINGES		LOCKSET BY MANUF. & 12MM ø M.S SECURITY BARS		LOCKSET BY MANUF.			
QUANTITIES	12 NOS		6 NOS		4 NOS				
NOTE : The quantities indicated in this schedule are intended as indicative only. The contractor is to check for the accuracy before tendering and ordering. Report any discrepancies to the Architect.									
FARAH SOFIAH A . R . C . H . I . T . E . C . T 85A, BANGUNAN KHATIJAH, JALAN KAMPUNG PERAK, 05100 ALOR STAR, KEDAH DARULAMAN. Tel :604 - 7355996 Fax: 604 - 7355997 				PROJEK : CADANGAN KERJA MENAIKTARAF ASRAMA BLOK C DAN D DI KOLEJ MARA KULIM, KEDAH.		UKURAN : 1 : 50		TAJUK LUKISAN : BLOK D - DOOR & WINDOW SCHEDULE	
						TARIKH :			
						DILUKIS :		NO. LUKISAN	
						DISEMAK : TN. SYED		FSA / MARA / 2025 / 02 / BLOK D / D10	
				UNTUK : TETUAN MAJLIS AMANAH RAKYAT (MARA)					

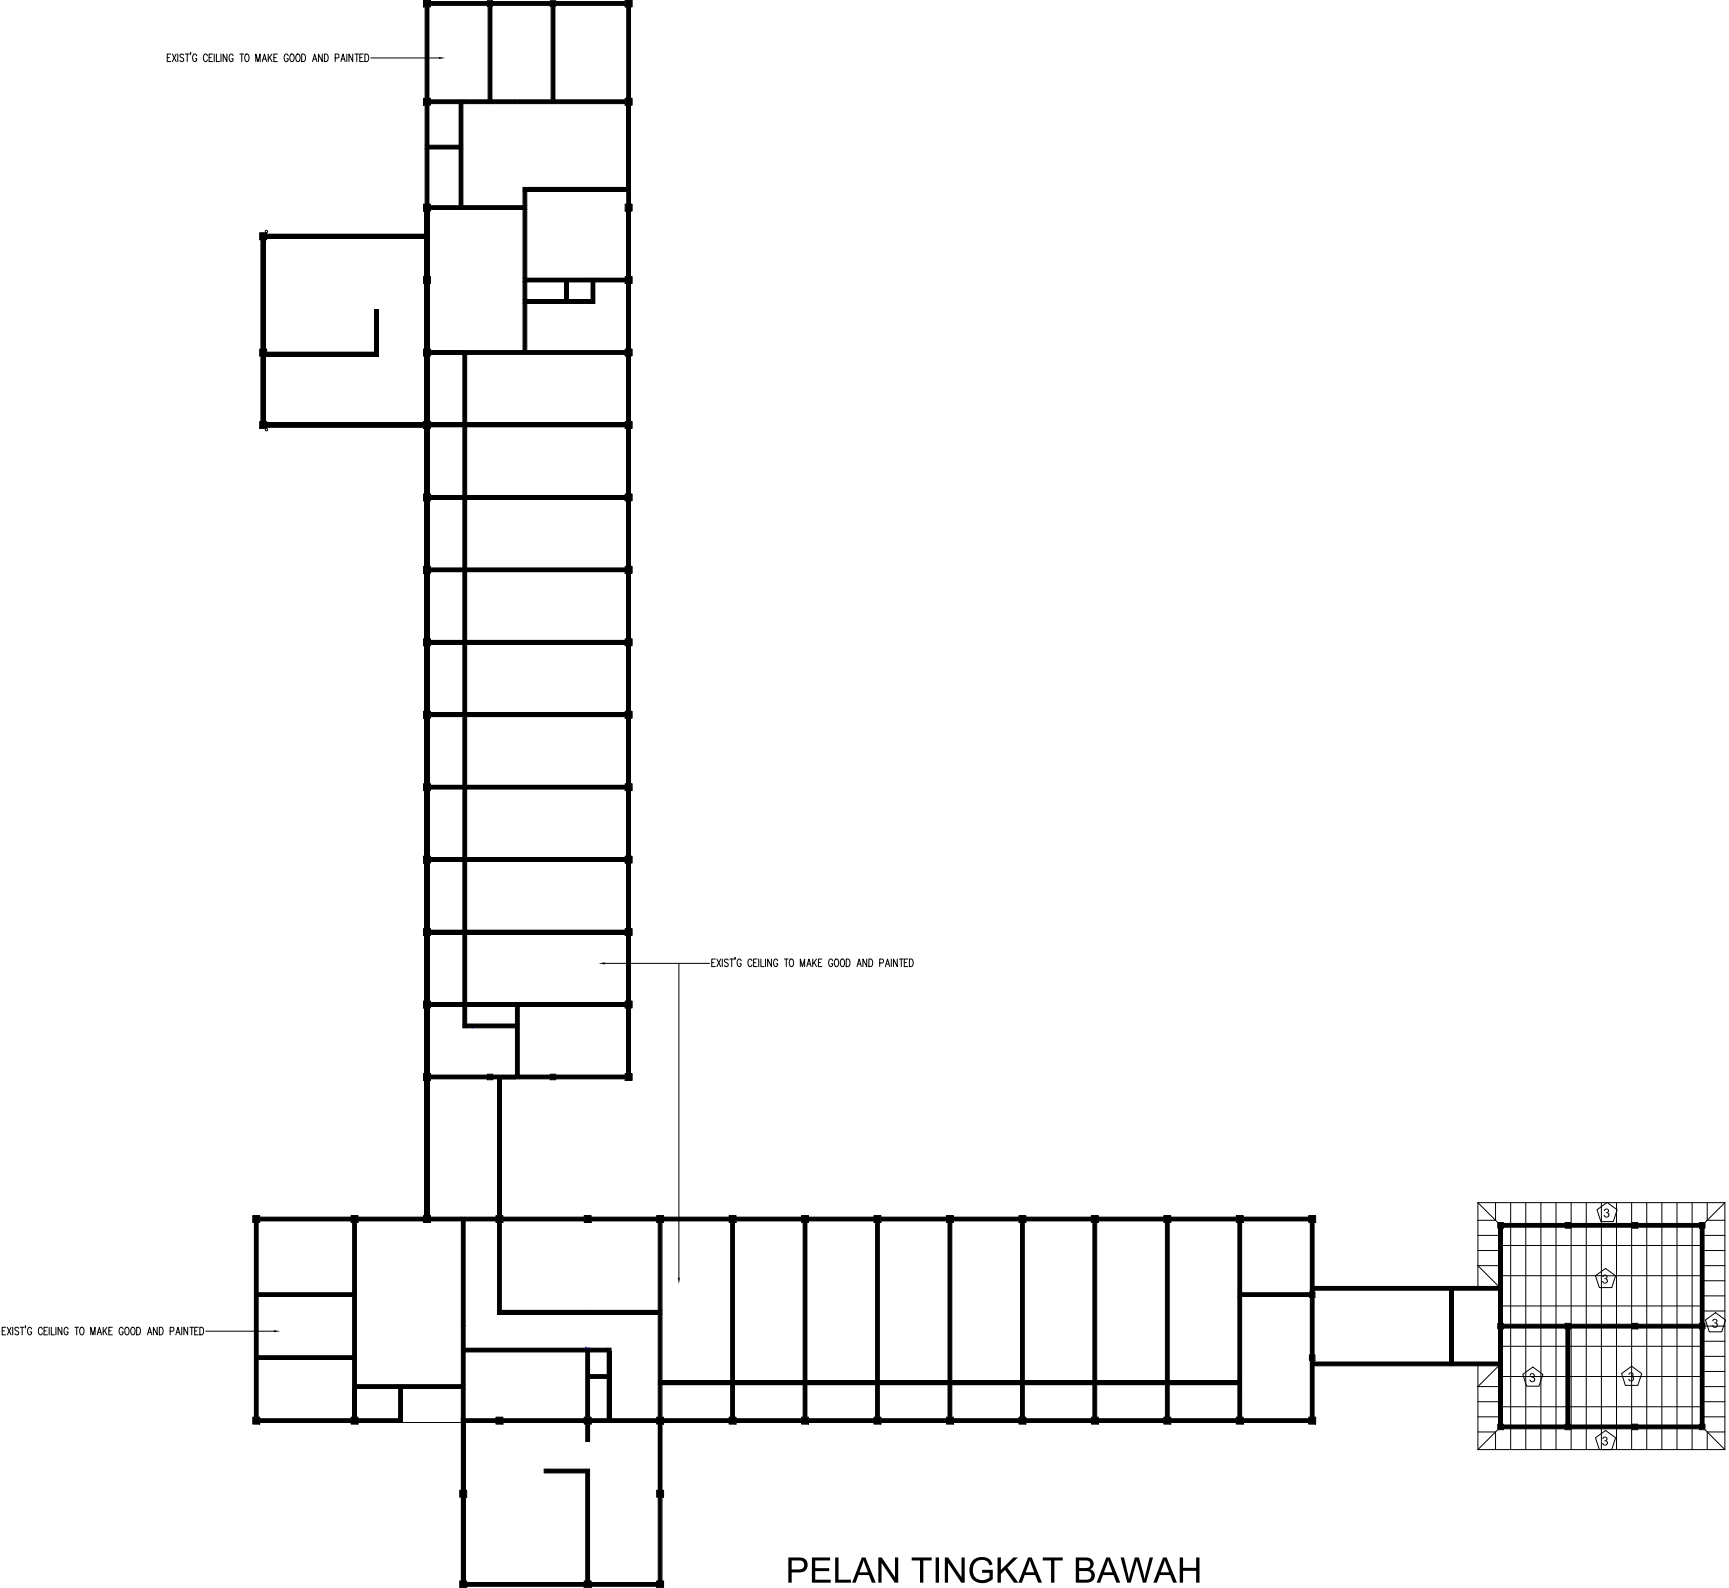

PELAN TINGKAT BAWAH

BLOK D-REFLECTED CEILING LAYOUT

1	PLASTERBOARD CEILING ON LIGHTWEIGHT METAL FRAMING
2	2 HOUR FIRE RATED CEILING
3	1200 x 600 x 3MM THK. ASBESTOS FREE CLASS 1" CEILING PANELS ON ALUMIN. FRAME "T" RUNNERS

FARAH SOFIAH

A . R . C . H . I . T . E . C . T

85A, BANGUNAN KHATIJAH, JALAN KAMPUNG PERAK,
05100 ALOR STAR, KEDAH DARULAMAN.
Tel :604 - 7355996 Fax: 604 - 7355997




PROJEK : CADANGAN KERJA MENAIKTARAF ASRAMA
BLOK C DAN D DI KOLEJ MARA KULIM, KEDAH.

UNTUK : TETUAN MAJLIS AMANAH RAKYAT (MARA)

UKURAN	:	1 : 300
TARIKH	:	NOVEMBER 2025
DILUKIS	:	ROKHIAH
DISEMAK	:	TN. SYED

TAJUK LUKISAN :	BLOK D-REFLECTED CEILING LAYOUT
NO. LUKISAN	FSA / MARA / 2025 / 02 / BLOK D / D11

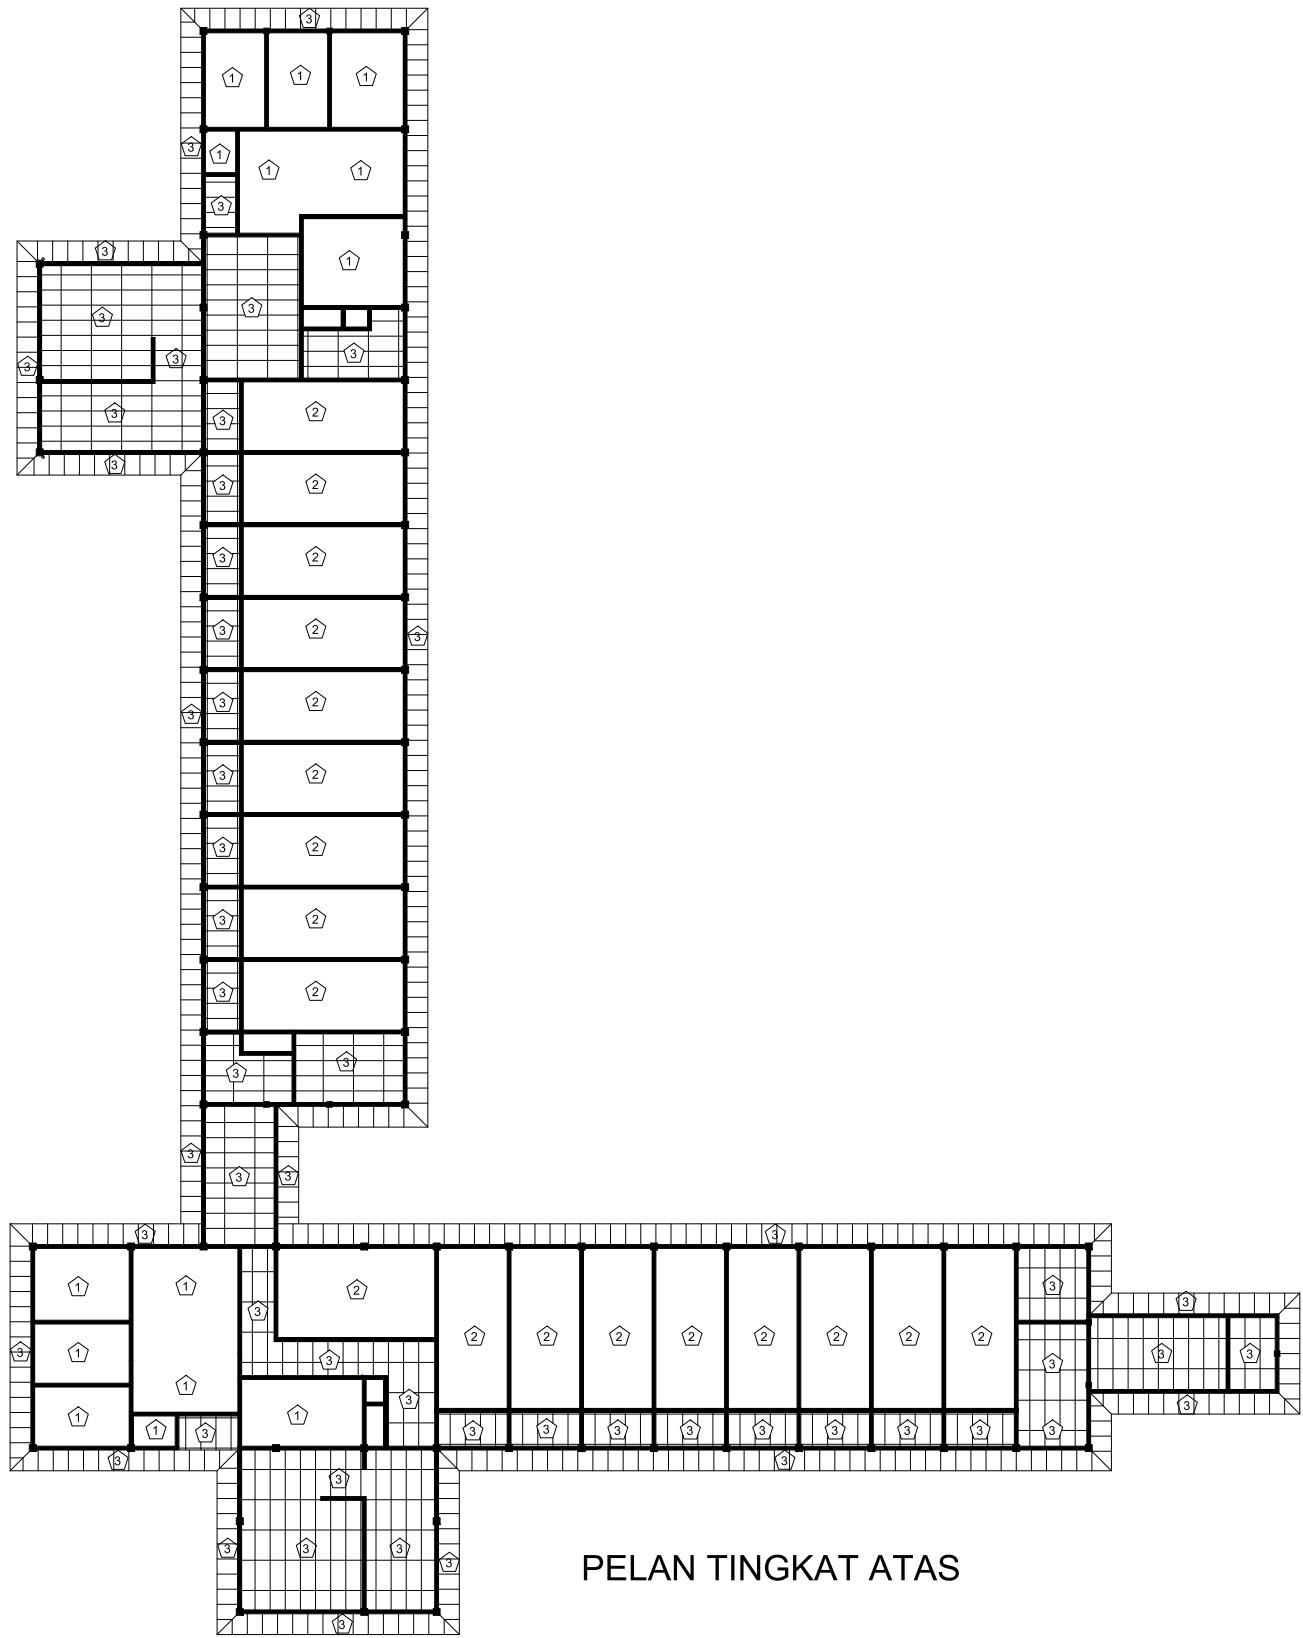

PELAN TINGKAT ATAS

BLOK D-REFLECTED CEILING LAYOUT

1	PLASTERBOARD CEILING ON LIGHTWEIGHT METAL FRAMING
2	2 HOUR FIRE RATED CEILING
3	1200 x 600 x 3MM THK. ASBESTOS FREE CLASS '0' CEILING PANELS ON ALUMIN. FRAME T-RUNNERS

FARAH SOFIAH
A . R . C . H . I . T . E . C . T

85A, BANGUNAN KHATIJAH, JALAN KAMPUNG PERAK,
05100 ALOR STAR, KEDAH DARULAMAN.
Tel :604 - 7355996 Fax: 604 - 7355997



PROJEK : CADANGAN KERJA MENAIKTARAF ASRAMA
BLOK C DAN D DI KOLEJ MARA KULIM, KEDAH.

UNTUK : TETUAN MAJLIS AMANAH RAKYAT (MARA)

UKURAN	:	1 : 300
TARIKH	:	NOVEMBER 2025
DILUKIS	:	ROKHIAH
DISEMAK	:	TN. SYED

TAJUK LUKISAN :	BLOK D-REFLECTED CEILING LAYOUT
NO. LUKISAN	FSA / MARA / 2025 / 02 / BLOK D / D12

SCHEDULE OF FINISHES - ASRAMA BLOCK D							
NO.	DESCRIPTION LOCATION	EXTERNAL WALL	INTERNAL WALL	FLOOR	CEILING		
	ASRAMA BLOCK D						
A.	TINGKAT BAWAH						
1.	Koridor	Paint	—	Cement render	Paint.		
2.	Bilik pelajar	Paint	Paint	Cement render	”		
3.	Tandas, bilik mandi & ruang basuh pelajar	Paint	300 x 600mm GLAZED WALL TILES AT 2100mm HIGH	300 x 600mm NON–SLIP FLOOR TILES	”		
B.	TINGKAT ATAS						
1.	Koridor	Paint	—	Cement render	Pvc ceiling panel		
2.	Bilik pelajar	Paint	Paint	Cement render	2 hour fire rated ceiling		
3.	Tandas, bilik mandi & ruang basuh pelajar	Paint	300 x 600mm GLAZED WALL TILES AT 2100mm HIGH	300 x 600mm NON–SLIP FLOOR TILES	1200mm x 600mm x 3mm thk. UAC or app. equiv. asbestos free class 'O' ceiling sheets. Plaster & paint.		
FARAH SOFIAH A . R . C . H . I . T . E . C . T 85A, BANGUNAN KHATIJAH, JALAN KAMPUNG PERAK, 05100 ALOR STAR, KEDAH DARULAMAN. Tel :604 - 7355996 Fax: 604 - 7355997		PROJEK : CADANGAN KERJA MENAIKTARAF ASRAMA BLOK C DAN D DI KOLEJ MARA KULIM, KEDAH.		UKURAN : TARIKH : NOVEMBER 2025 DILUKIS : ROKHIAH DISEMAK : TN. SYED		TAJUK LUKISAN : SCHEDULE OF FINISHES (ASRAMA BLOCK D) NO. LUKISAN FSA / MARA / 2025 / 02 / BLOK D / D13	
UNTUK : TETUAN MAJLIS AMANAH RAKYAT (MARA)							

SCHEDULE OF FINISHES - RUMAH WARDEN					
NO.	DESCRIPTION LOCATION	EXTERNAL WALL	INTERNAL WALL	FLOOR	CEILING
A.	TINGKAT BAWAH				
1.	Ruang tamu	Paint	Paint	600 x 600mm ceramic tiles	paint.
2.	Ruang makan	Paint	Paint	600 x 600mm ceramic tiles	”
3.	Dapur	Paint	2100mm height 600 X 300mm glazed wall tiles & paint	600 x 300mm ceramic tiles	”
4.	B. tidur utama, 1 & 2	Paint	Paint	Cement render	”
5.	Bilik air	Paint	2100mm height 600 X 300mm glazed wall tiles & paint	600 x 300mm non–slip ceramic tiles	”
6.	Jemuran	Paint		Cement render	paint.
A.	TINGKAT ATAS				
1.	Ruang tamu	Paint	–	600 x 600mm ceramic tiles	Plasterboard ceiling on lightweight metal framing
2.	Ruang makan	Paint	Paint	600 x 600mm ceramic tiles	”
3.	Dapur	Paint	2100mm height 600 X 300mm glazed wall tiles & paint	600 x 300mm ceramic tiles	”
4.	B. tidur utama, 1 & 2	Paint	Paint	Cement render	”
5.	Bilik air	Paint	2100mm height 600 X 300mm glazed wall tiles & paint	600 x 300mm non–slip ceramic tiles	Plasterboard ceiling on lightweight metal framing
6.	Jemuran	Paint		Cement render	Pvc ceiling panel
FARAH SOFIAH A . R . C . H . I . T . E . C . T 85A, BANGUNAN KHATIJAH, JALAN KAMPUNG PERAK, 05100 ALOR STAR, KEDAH DARULAMAN. Tel :604 - 7355996 Fax: 604 - 7355997 		PROJEK : CADANGAN KERJA MENAIKTARAF ASRAMA BLOK C DAN D DI KOLEJ MARA KULIM, KEDAH. UNTUK : TETUAN MAJLIS AMANAH RAKYAT (MARA)		UKURAN : TARIKH : NOVEMBER 2025 DILUKIS : ROKHIAH DISEMAK : TN. SYED	TAJUK LUKISAN : SCHEDULE OF FINISHES (RUMAH WARDEN) NO. LUKISAN FSA / MARA / 2025 / 02 / BLOK D / D14

SCHEDULE OF SANITARY FITTINGS																					
LOCATION DESCRIPTION		RUMAH	WARDEN	TINGKAT BAWAH	BILIK AIR	DAPUR	JEMURAN	TINGKAT ATAS	BILIK AIR	DAPUR	JEMURAN	ASRAMA	BLOCK D	TINGKAT BAWAH	TANDAS, B.MANDI & RUANG BASUHAN	TINGKAT ATAS	TANDAS, B.MANDI & RUANG BASUHAN		JUMLAH KECIL		
1.	CLAYTAN WC41065 RIMLESS WC PAN (BO=260mm) LC3005ND WITH 48 PB BIBO–WHITE, INTERNAL FITTING FOR LC3005ND BICO–5/3L USNC251H HEAVY DUTY SOFT CLOSE NL SEAT COVER WHITE, PVC 4” OUTLET CONNECTOR OR APPROVE EQUIVALENT.				2				2										4		
2.	GLOB PRIME WASHDOWN WC (BO:260mm)/GLOB PRIME WASHDOWN WC (HO:190mm) LC3010DT CISTERN & LID(BIBO)–WHITE, INTERNAL FITTING FOR LC3010DT DFGBIBI 6/3L DUAL FLUSH, USCN251L MEDIUM LIGHT DUTY SEAT COVER WHITE, PVC 4” OUTLET CONNECTOR P10 OR APPROVE EQUIVALENT.														6		6			12	
3.	CLAYTAN ORIENTAL II SQUATTING PAN SET (P TRAP)+PVC P TRAP CLAYTAN ORIENTAL II SQUATTING PAN SET (S TRAP)+PVC S TRAP WC644 II ORIENTAL SQUATTING PAN–WHITE, LC3010D BIBO CISTERN & LID–WHITE, INTERNAL FITTING FOR LC3010DF 38 PB(BICO)–5/3L MEDIUM LEVEL CISTERN, PVC102 P–TRAP (TP310)/PVC102 S–TRAP (TS390), TP 5’ (5 SEC) HIGH LEVEL PIPE & BEND–WHITE, PVC INLET CONNECTOR OR APPROVE EQUIVALENT.															4		4		8	
4.	CLAYTAN IRIS WALL HUNG BASIN SET (400mm X 350mm) WB1049N IRIS WASH BASIN (1TC28) WHITE, WALL HUNG BASIN BOLT SET BB120WS (PER PAIR) OR APPROVE EQUIVALENT.				2				2												4
5.	SKB01S CLAYTAN LEVEL HANDLE BASIN PILLAR TAP SMALL BODY OR APPROVE EQUIVALENT.				2				2												4
6.	51000AS CLAYTAN WALL ABLUTION TAP OR APPROVE EQUIVALENT.																14		14		28
7.	11001 CLAYTAN LEVEL HANDLE WALL BIB TAP NORMAL BODY OR APPROVE EQUIVALENT.						2						2								4
8.	SK202 CLAYTAN LEVEL HANDLE ANGLE VALVE OR APPROVE EQUIVALENT.				2				2								10		10		24
9.	GLOBE S/S DOUBLE LOCK SHOWER SPRAY HOSE BRUSS NUT AND BRASS INSERT, EPDM INLET TUBE & BRASS OUTLET OR APPROVE EQUIVALENT.				2				2								10		10		24
10.	CLAYTAN STAINLESS STEEL FLOOR–TRAP (150mm X 150mm) OR APPROVE EQUIVALENT.				2				2								30		30		64
11.	FSR–AR0160 MONACO CHROME SHOWER ARM+ROSE OR APPROVE EQUIVALENT.				2				2								10		10		24
12.	12017 CLAYTAN SINGLE LEVEL 1/2” QUARTER TURN CONCEALED STOPCOCK–15mm OR APPROVE EQUIVALENT.				2				2								10		10		24
13.	DS01W CLAYTAN DOOR STOPPER WITH HOOK OR APPROVE EQUIVALENT.																20		20		40
14.	FULL WIDTH FLOAT GLASS MIRROR OR APPROVE EQUIVALENT.																2		2		4
15.	AKRON OKP–845–BC INSET RIVERSIBLE KITCHEN SINK GRADE:304 STAINLESS STEEL THICKNESS: 0.6mm C/W WASTE 3.5”, EXTERNAL :(820 X 470)mm, BOWL : 410 X 395 X 150)mm OR APPROVE EQUIVALENT.					2					2										4
16.	EH–1026 1/2” WALL MOUNTED SINK TAP WITH SIVEL SPOUT & QUARTER TURN LEVEL HANDLE OR APPROVE EQUIVALENT.					2					2										4
17.	GLASS MIRROR 450mm X 600mm OR APPROVE EQUIVALENT.				2				2												4
18.	11025A CLAYTAN LEVEL HANDLE WALL HOSE BIB TAP OR APPROVE EQUIVALENT				2					2									4		
FARAH SOFIAH A . R . C . H . I . T . E . C . T 85A, BANGUNAN KHATIJAH, JALAN KAMPUNG PERAK, 05100 ALOR STAR, KEDAH DARULAMAN. Tel :604 - 7355996 Fax: 604 - 7355997		PROJEK : CADANGAN KERJA MENAIKTARAF ASRAMA BLOK C DAN D DI KOLEJ MARA KULIM, KEDAH.											UKURAN : TARIKH : NOVEMBER 2025 DILUKIS : ROKHIAH DISEMAK : TN. SYED		TAJUK LUKISAN : SANITARY FITTINGS SCHEDULE NO. LUKISAN FSA / MARA / 2025 / 02 / BLOK D / D15						
		UNTUK : TETUAN MAJLIS AMANAH RAKYAT (MARA)																			


L1 : LOKRITE 8002 SN-ET-AL TUBULAR LEVER
HANDLE LOCKSET OR APPROVED EQUIVALENT


L2 : LOKRITE 587-55-ET-70MM CYLINDRICAL STD
STD DUTY ENTRANCE LOCK OR APPROVED EQUIVALENT

L3 : LOKRITE LB-1301SS INDICATING BOLT WITH SCREWS.
OR APPROVED EQUIVALENT

L4 : LOKRITE 587-SS-PS-70MM CYLINDRICAL STD. DUTY
PASSAGE LOCK OR APPROVED EQUIVALENT

B : LOKRITE 150MM SS BARREL BOLT

  FARAH SOFIAH A . R . C . H . I . T . E . C . T 85A, BANGUNAN KHATIJAH, JALAN KAMPUNG PERAK, 05100 ALOR STAR, KEDAH DARULAMAN. Tel :604 - 7355996 Fax: 604 - 7355997	PROJEK : CADANGAN KERJA MENAIKTARAF ASRAMA BLOK C DAN D DI KOLEJ MARA KULIM, KEDAH.	UKURAN : 	TAJUK LUKISAN :
		TARIKH : NOVEMBER 2025	SCHEDULE OF IRONMONGERY
		DILUKIS : ROKHIAH	NO. LUKISAN
		DISEMAK : TN. SYED	FSA / MARA / 2025 / 02 / BLOK D / D16
TETUAN : TETUAN MAJLIS AMANAH RAKYAT (MARA)			

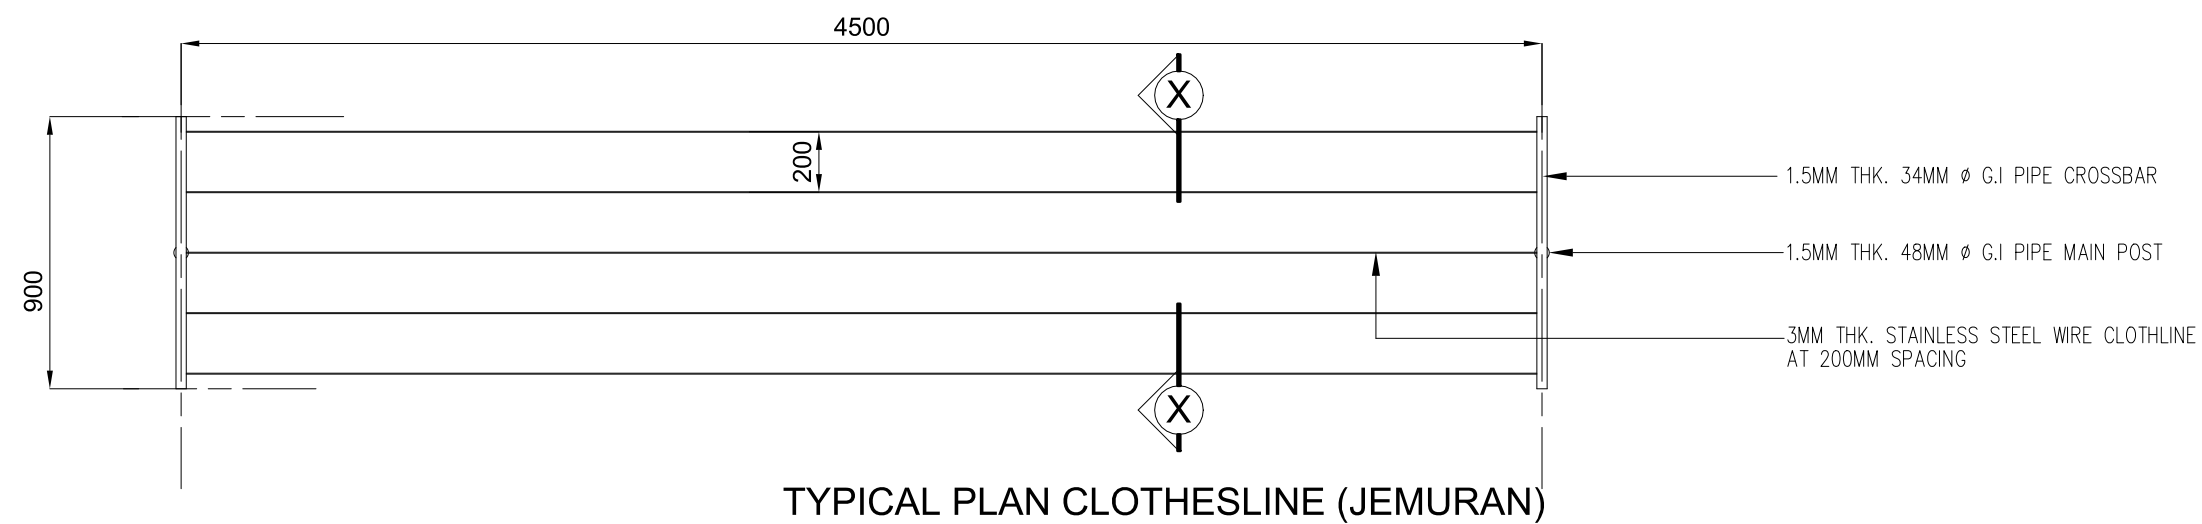

FARAH SOFIAH
A R C H I T E C T

85A, BANGUNAN KHATIJAH, JALAN KAMPUNG PERAK,
05100 ALOR STAR, KEDAH DARULAMAN.
Tel :604 - 7355996 Fax: 604 - 7355997



PROJEK : CADANGAN KERJA MENAIKTARAF ASRAMA
BLOK C DAN D DI KOLEJ MARA KULIM, KEDAH.

UNTUK : TETUAN MAJLIS AMANAH RAKYAT (MARA)

UKURAN : 1 : 25

TARIKH :


DILUKIS : ROKHIAH

DISEMAK : TN. SYED


TAJUK LUKISAN :
CLOTHESLINE

NO. LUKISAN

FSA / MARA / 2025 / 02 / BLOK D / D17

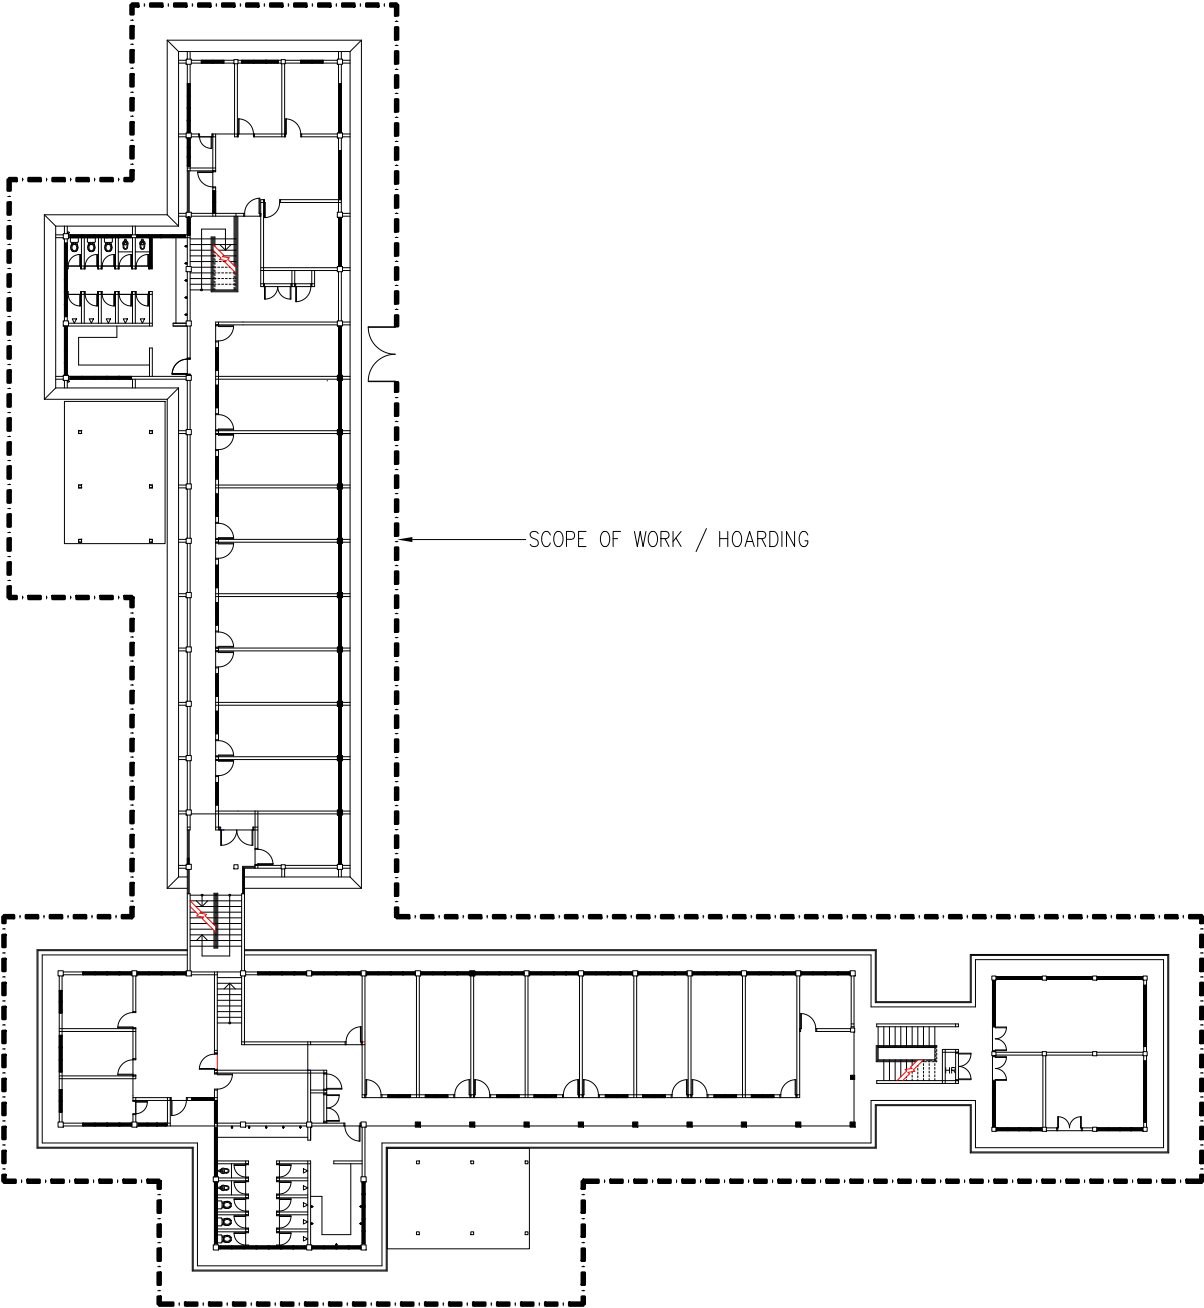

BLOK D

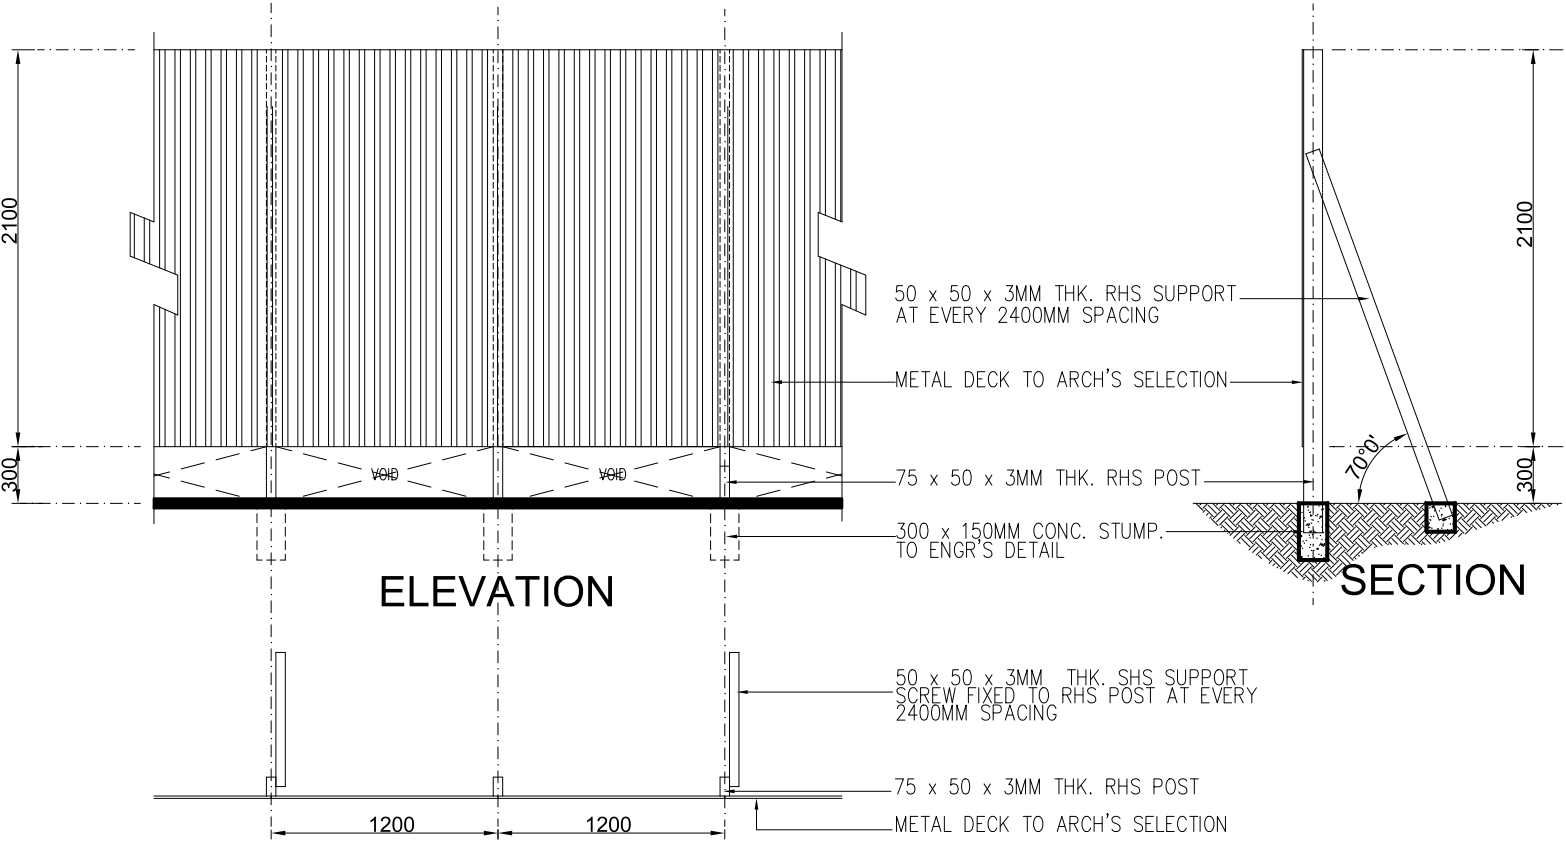

ELEVATION

SECTION

PLAN (HOARDING)

SCALE 1 : 40

FARAH SOFIAH
A R C H I T E C T




85A, BANGUNAN KHATIJAH, JALAN KAMPUNG PERAK,
05100 ALOR STAR, KEDAH DARULAMAN.
Tel : 604 - 7355996 Fax : 604 - 7355997

PROJEK : CADANGAN KERJA MENAIKTARAF ASRAMA
BLOK C DAN D DI KOLEJ MARA KULIM, KEDAH.

TETUAN : TETUAN MAJLIS AMANAH RAKYAT (MARA)

UKURAN	:	1 : 400
TARIKH	:	NOVEMBER 2025
DILUKIS	:	ROKHIAH
DISEMAK	:	TN. SYED

TAJUK LUKISAN :	SCOPE OF WORK / HOARDING PLAN
NO. LUKISAN	FSA / MARA / 2025 / 02 / BLOCK C / TD01

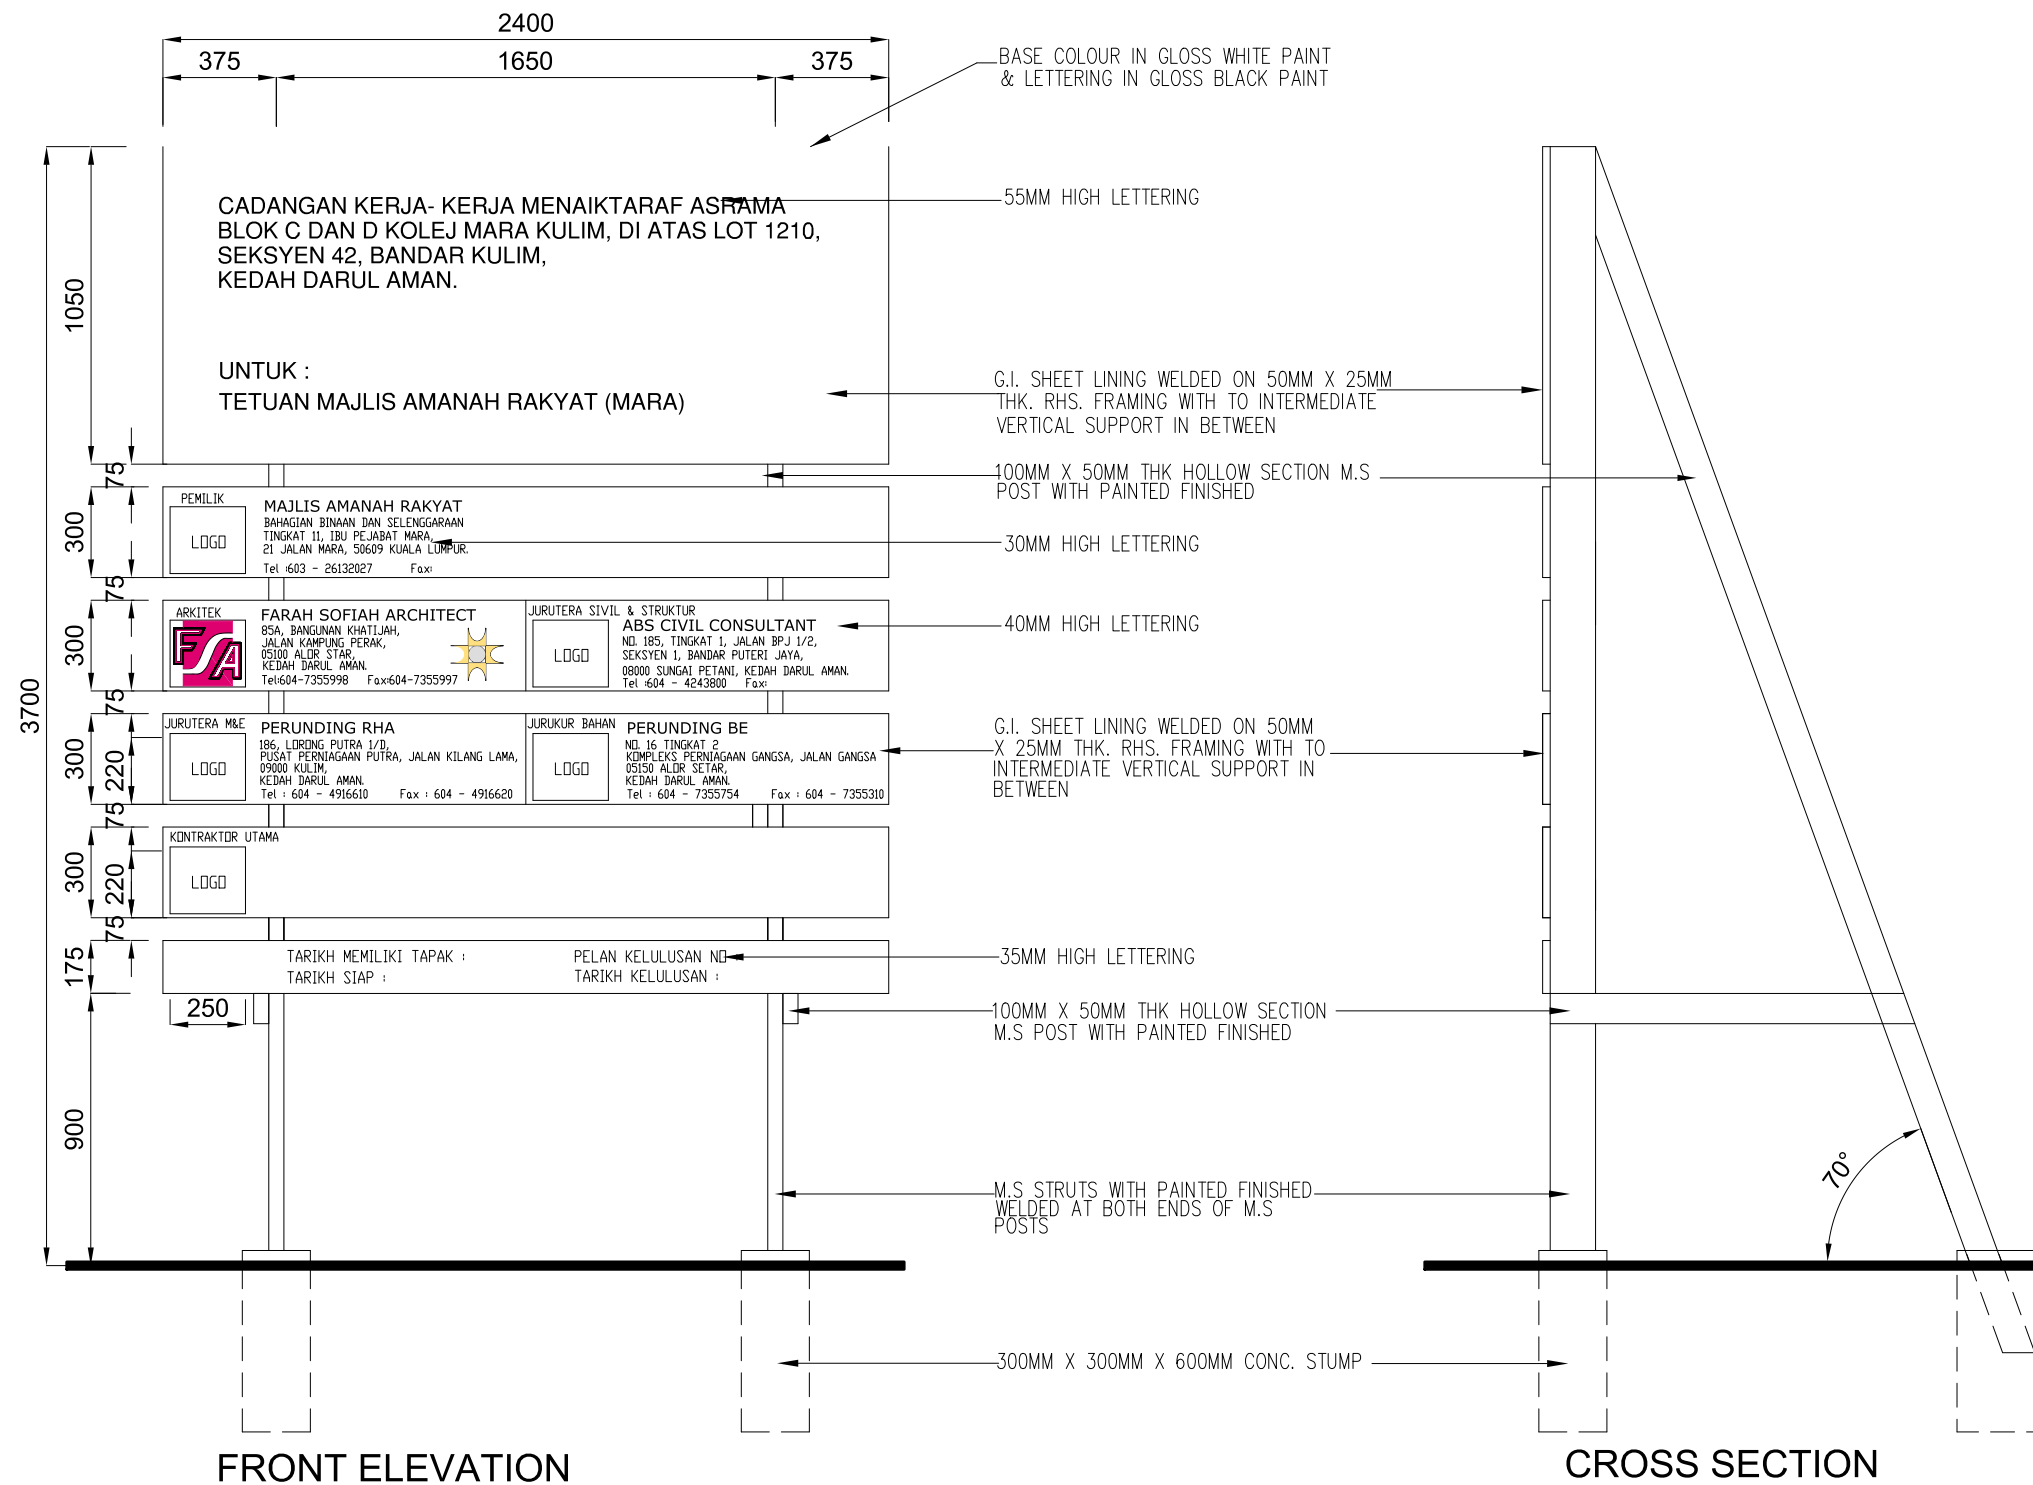

FRONT ELEVATION

CROSS SECTION

FARAH SOFIAH

A . R . C . H . I . T . E . C . T

85A, BANGUNAN KHATIJAH, JALAN KAMPUNG PERAK,
05100 ALOR STAR, KEDAH DARULAMAN.
Tel :604 - 7355996 Fax: 604 - 7355997



PROJEK : CADANGAN KERJA MENAIKTARAF ASRAMA BLOK C DAN D DI KOLEJ MARA KULIM, KEDAH.	UKURAN	:	1 : 25	TAJUK LUKISAN : SIGNBOARD DETAIL
	TARIKH	:	NOVEMBER 2025	
	DILUKIS	:	ROKHIAH	NO. LUKISAN FSA / MARA / 2025 / 02 / TD02
	DISEMAK	:	TN. SYED	
TETUAN : TETUAN MAJLIS AMANAH RAKYAT (MARA)				