
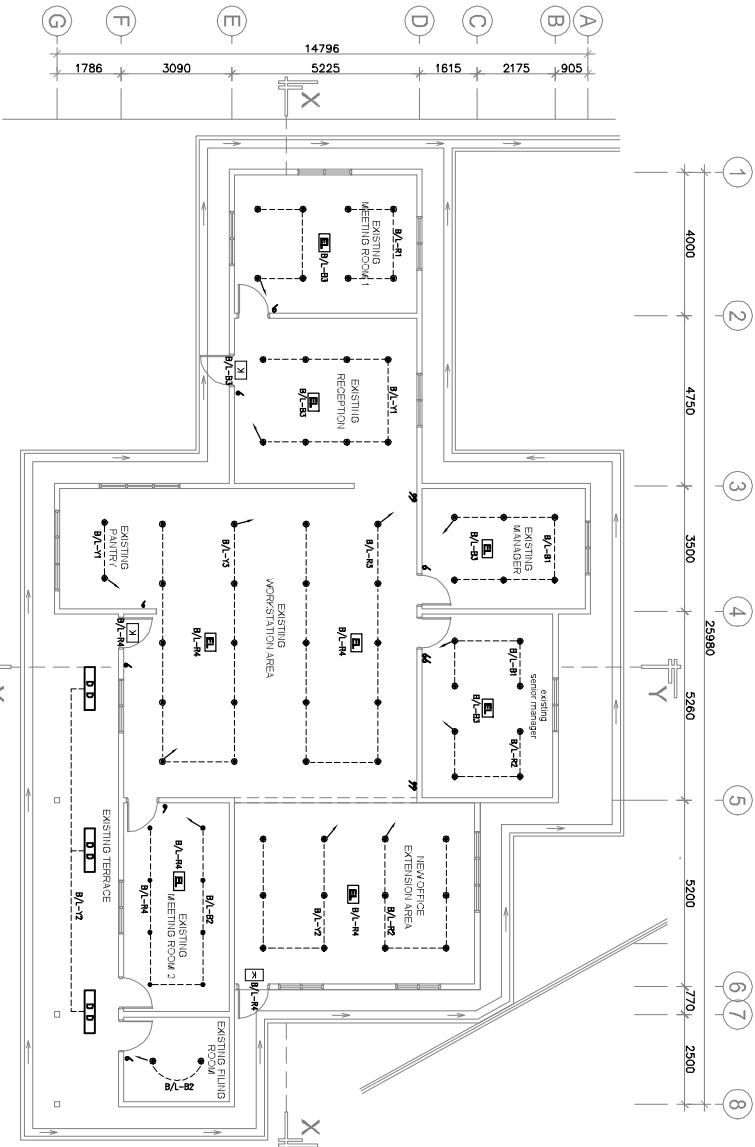



LEGEND	
SYMBOL	DESCRIPTION
●	1 X 15W LED DOWNLIGHT WITH MIN LUMEN OF 2300lm
●	1 X 15W LED DOWNLIGHT WITH MIN LUMEN OF 1653lm
1 X 14W 18 LED C/W DAKON DIFFUSER WITH MIN LUMEN OF 2100lm	77
LED	LED EMERGENCY LIGHT (RECESSED / SURFACE)
LED	LED KELUAR SKIN
EX	EXHAUST FAN POINT (INTERLOCK WITH LIGHTING)
⚡	LIGHT SWITCH MOUNTED AT 1500mm AFL
⚡	100-500V SWITCH C/W 20A RP SWITCH WITH NEON INDICATOR AND EARTH MOUNTED AT 1500mm AFL
⚡	IPNC UNDERFLOOR TRUNKING, 2 NOS 75mm x 25mm AND 1 NO 100mm x 25mm
M	EXISTING METER ELECTRIC

LEGEND	
SYMBOL	DESCRIPTION
☎	TELEPHONE OUTLET
DO	DATA OUTLET
HO	HAND DRESS
Δ	13A SWITCH SOCKET OUTLET
Δ	13A SWITCH SOCKET OUTLET MOUNTED AT 15mm AFL
Δ	EXHAUST POINT
⚡	ARCBOUD POINT
⚡	ARCBOUD POINT MOUNTED ABOVE CEILING
⚡	ELECTRICAL DISTRIBUTION BOARD
⚡	300mm x 300mm 3 COMPARTMENT SERVICE BOXES
⚡	8

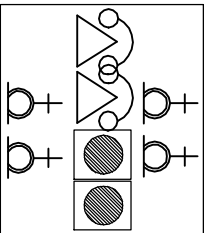

FLOOR PLAN (BLOCK B)

SCALE : 1:100

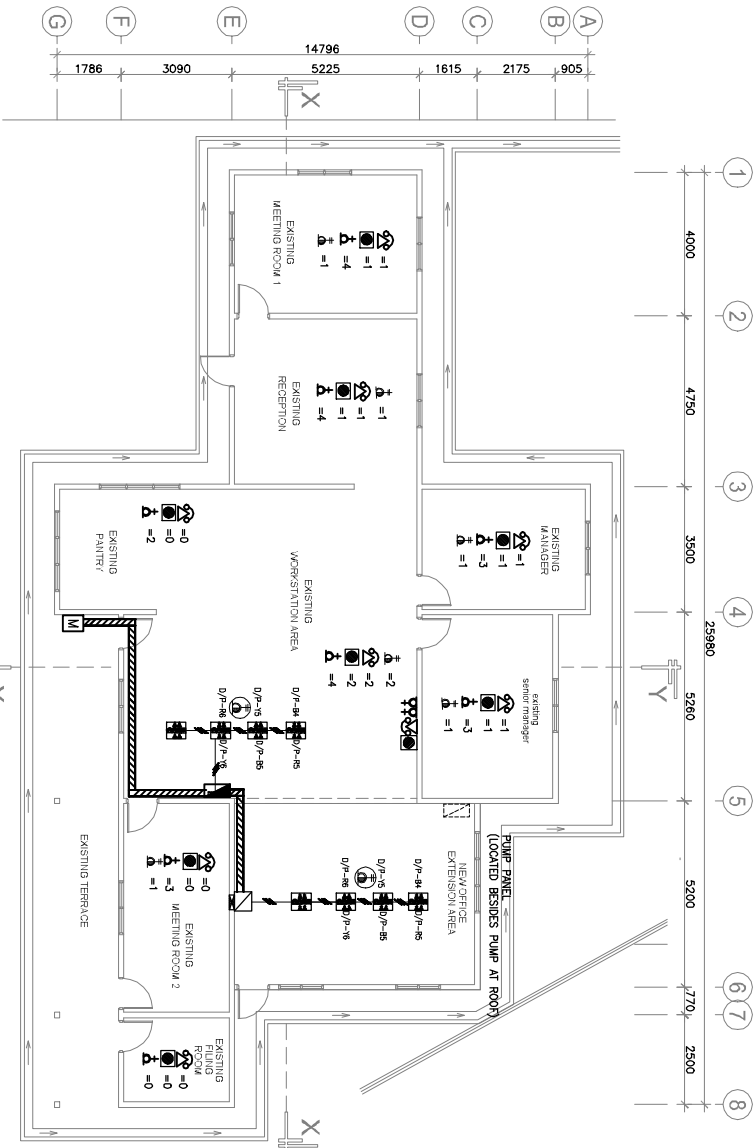

FLOOR PLAN (BLOCK B)

SCALE : 1:100

COP PENDAFTARAN JABATAN	NO SIRI
COP KELULUSAN/ANDANTANGAN	
PENGENALAN :	
MALAYSIA DESIGN DEVELOPMENT CENTRE 20, Jalan Kera 50000 Kuala Lumpur	
PERUNDING JURUTERA SIVIL/STRUKTUR :	
PERUNDING EXTI SDN BHD C-102-11, Jalan Seri Kemari 12, Taman Seri Kemari, 50000 Kuala Lumpur	
PERUNDING JURUTERA ELEKTRIKAL/MEKANIKA :	
DPI KONSULT SDN BHD SUITE 121, BLOCK A, KILANG GEMILAH FOM, No. 16, Jalan Seri Lee Yau Lim, 47000 Petaling Jaya, Selangor Darul Ehsan	
PERUNDING UKUR BAHAN :	
JURUKUR BAHAN PERDANA, No. 16, Jalan Seri Lee Yau Lim, 47000 Petaling Jaya, Selangor Darul Ehsan	
TAJUK PROJEK :	
CADANGAN TAMBAHAN DAN PERUBAHAN SERTA MENAKTARAF PEJABAT PUSAT PEMBANGUNAN REKABENTUK MALAYSIA (MALAYSIA DESIGN DEVELOPMENT CENTRE - DDEC) DI ATAS SEBAHAAGIAN LOT 300, SEKSYEN 63, NO. 22, JALAN KIA PENG KUALA LUMPUR, WUKIM BANDAR KUALA LUMPUR, WILAYAH PERSEKUTUAN.	
TAJUK LUMINAN	
BLOCK B LIGHTING & POWER LAYOUT	
PERINGIN	
ARHITEK DESIGN PARTNERSHIP No. 16, Jalan Seri Lee Yau Lim, 47000 Petaling Jaya, Selangor Darul Ehsan	
DIREKAJELEH : I. NOR TARIKH : February 2025	
DILUAS OLEH : ZAI SKALA : 1:100	
HAKCIPTA TERPUJAH : Lukisan ini adalah hak cipta eksklusif. Tidak dibenarkan menyalin, mengedit, mengimpor, atau menggunakan gambar ini untuk tujuan komersial tanpa izin bertulis dari ARHITEK DESIGN PARTNERSHIP. Lukisan ini adalah hak cipta eksklusif. Tidak dibenarkan menyalin, mengedit, mengimpor, atau menggunakan gambar ini untuk tujuan komersial tanpa izin bertulis dari ARHITEK DESIGN PARTNERSHIP.	
NO LUMINAN : . . DPI-1910DDEC/IDEL-L-01	
NO PROJEK : . .	
PRELIMINARY DRAWING SUBMISSION DRAWING CONSTRUCTION DRAWING	
ESTIMATE DRAWING RENDER DRAWING AS BUILT DRAWING	