

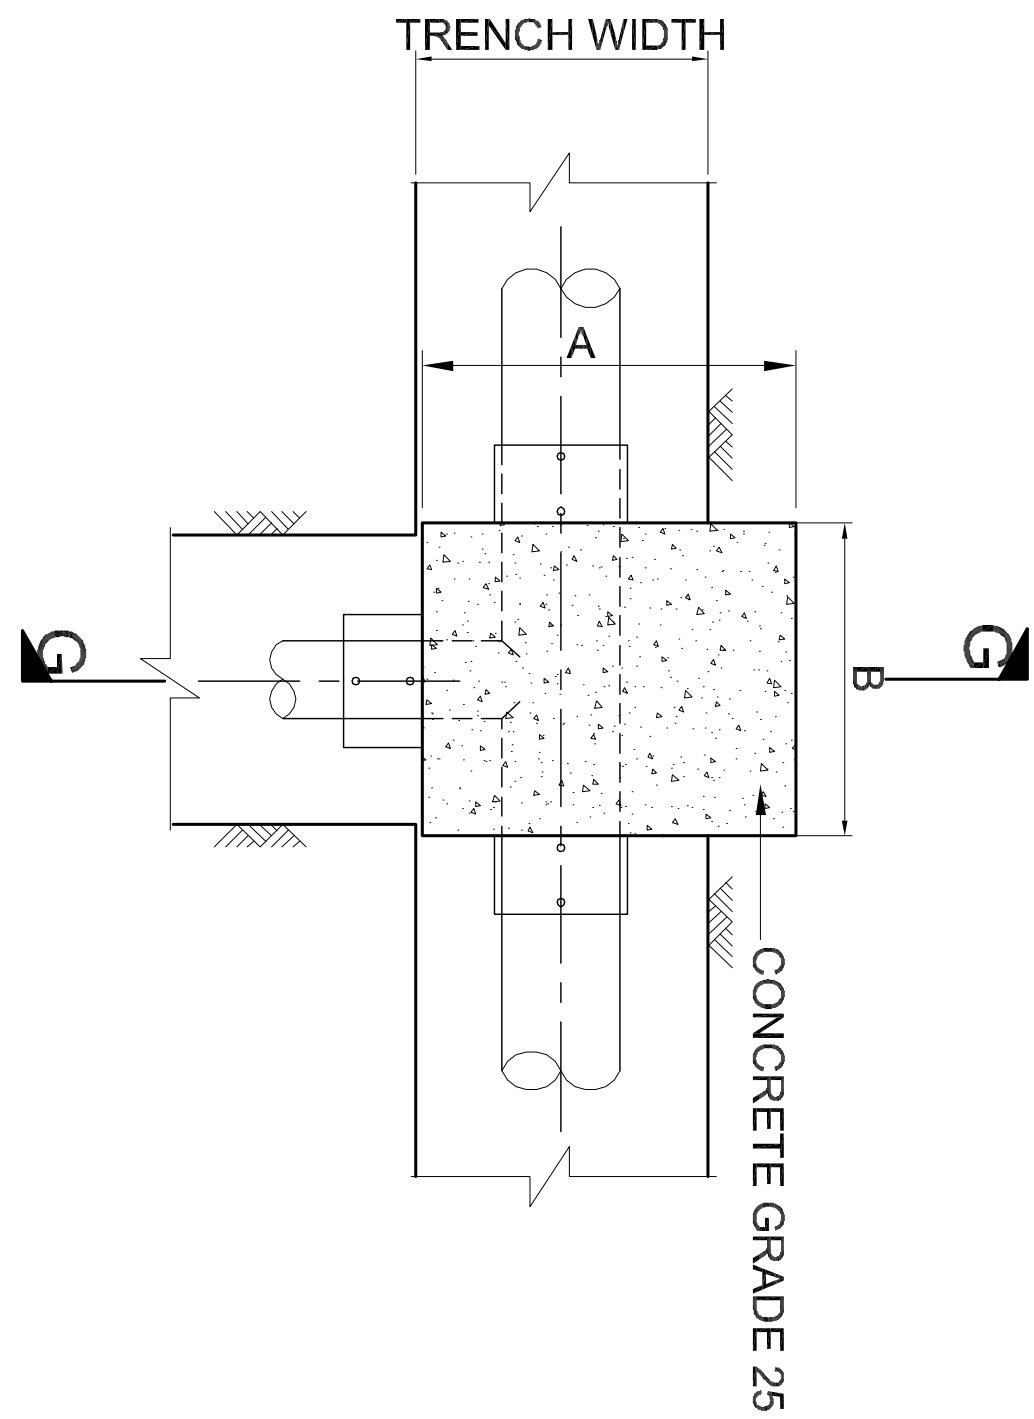
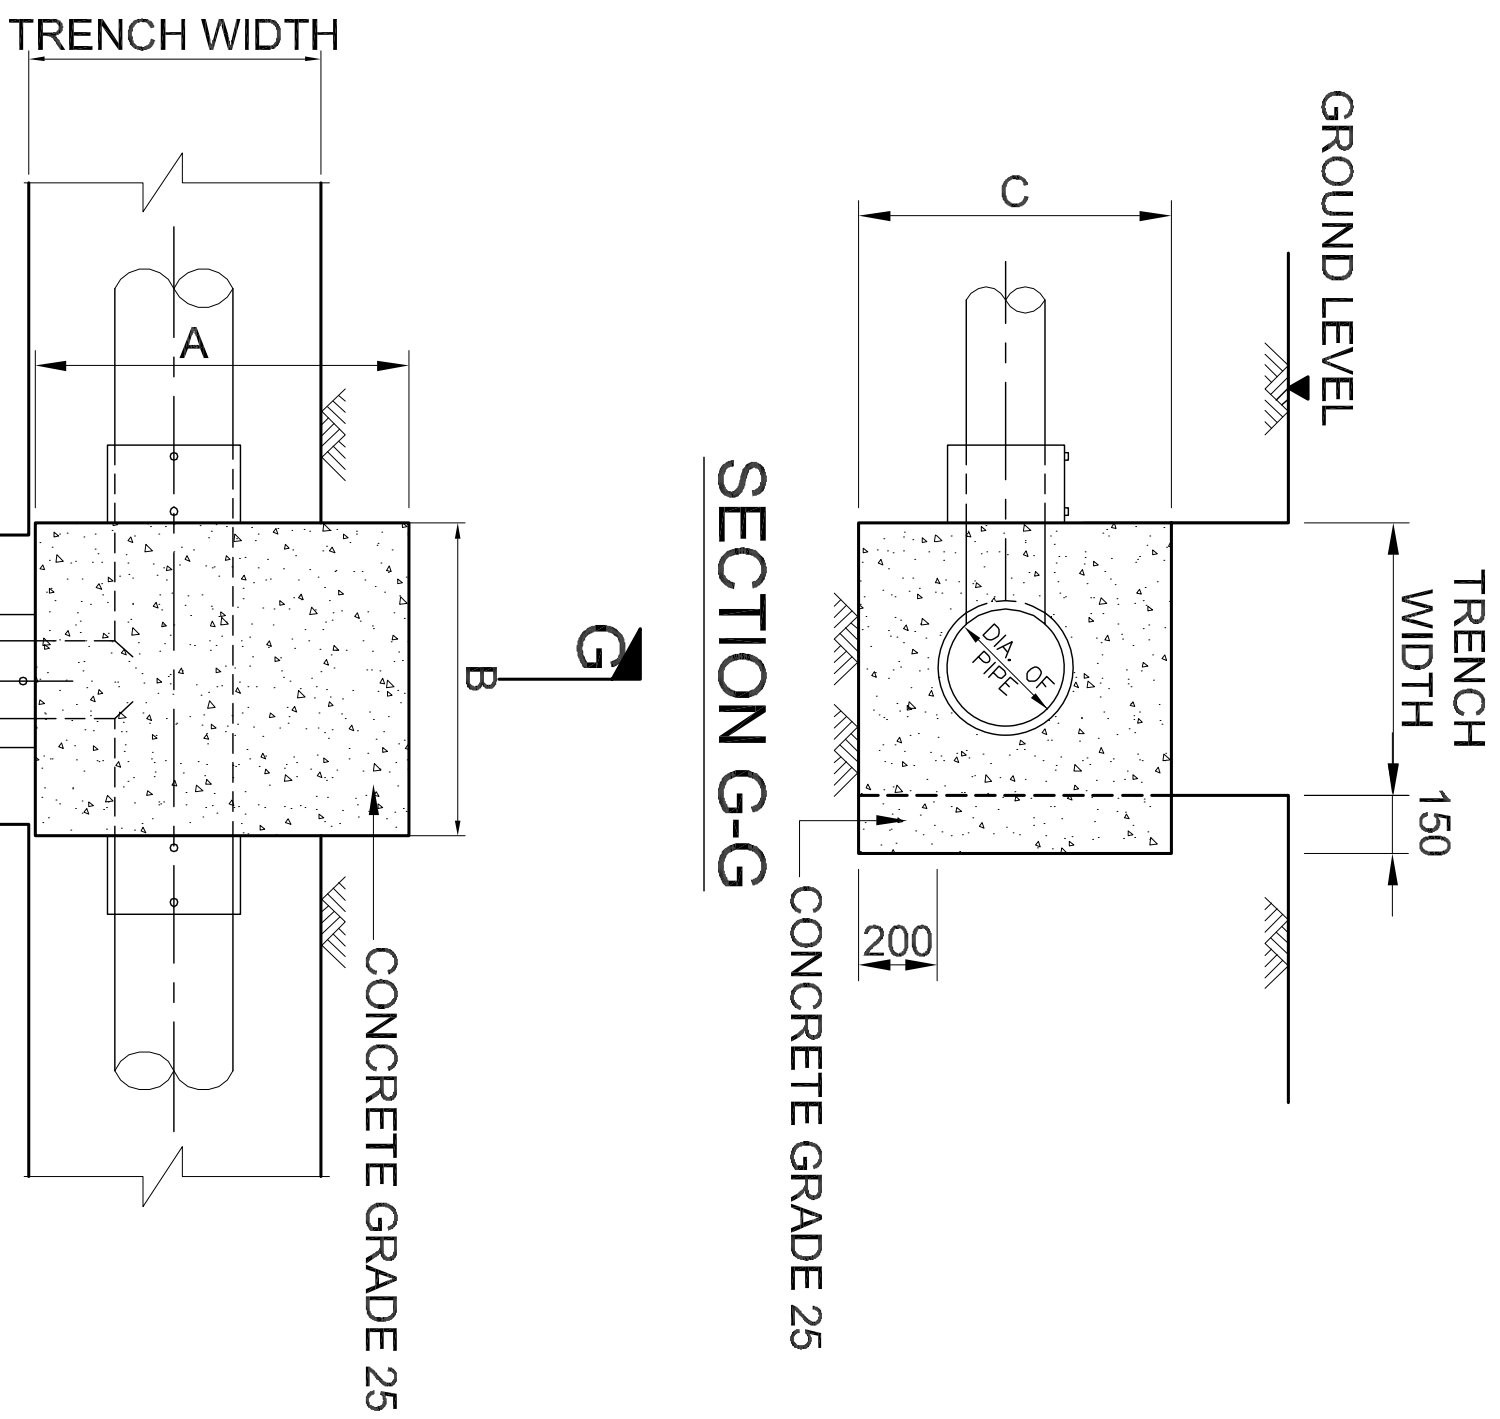
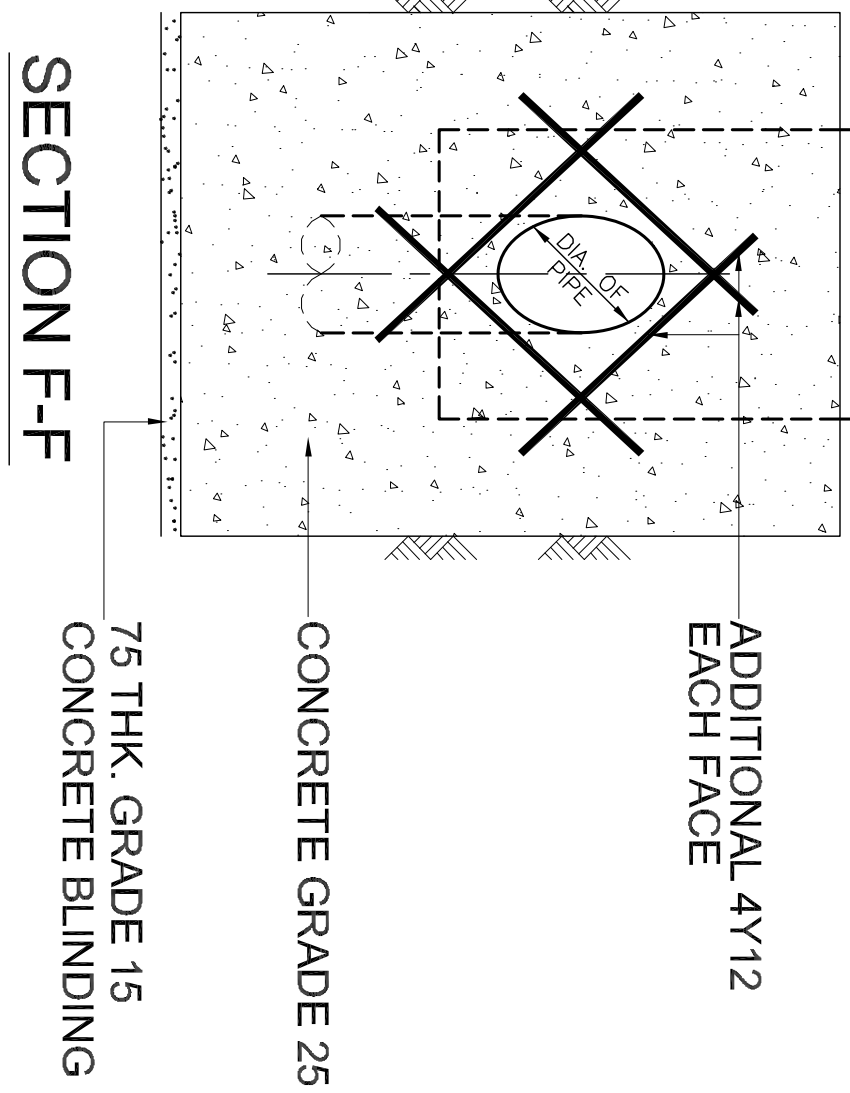
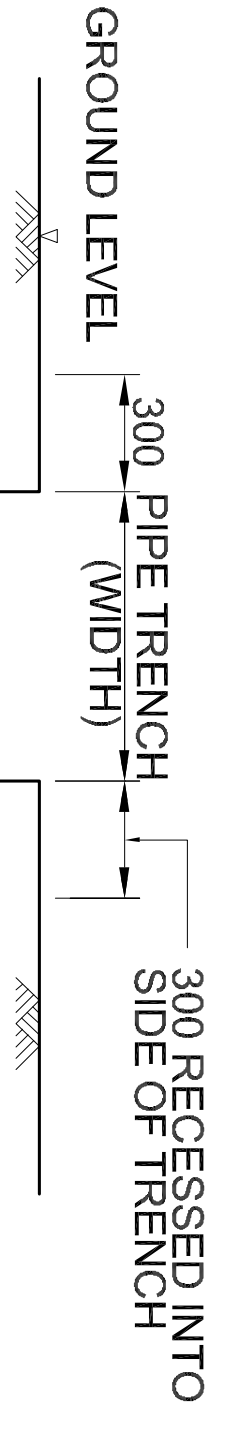


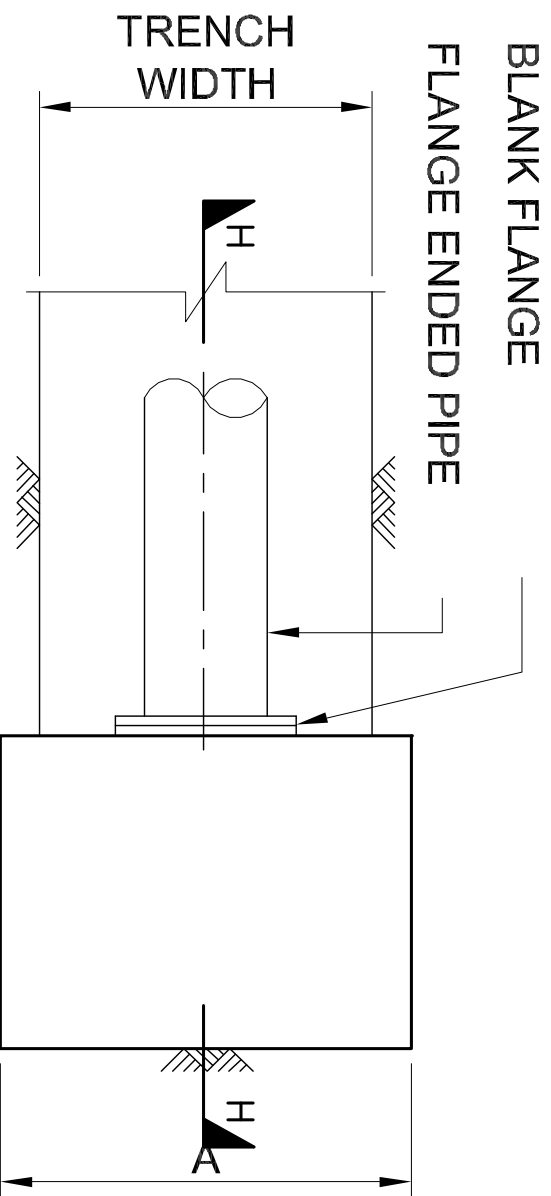

DETAILS OF THRUST BLOCK FOR TEE

TABLE FOR CONCRETE THRUST BLOCK FOR TEE				
PIPE OD (mm)	PIPE ND (mm)	A (mm)	B (mm)	C (mm)
125 x 125	100 x 100	750	500	500
180 x 125	150 x 100	800	550	550
180 x 180	150 x 150	800	700	650
225 x 125	200 x 100	850	600	600
225 x 180	200 x 150	850	700	600
225 x 225	200 x 200	850	950	850
280 x 125	250 x 100	900	650	650
280 x 180	250 x 150	900	650	650
280 x 225	250 x 200	900	900	800
280 x 280	250 x 250	1000	1300	1000
355 x 125	300 x 100	950	700	700
355 x 180	300 x 150	950	700	700
355 x 225	300 x 200	950	850	800
355 x 280	300 x 250	950	1300	950
355 x 355	300 x 300	1100	1700	1100

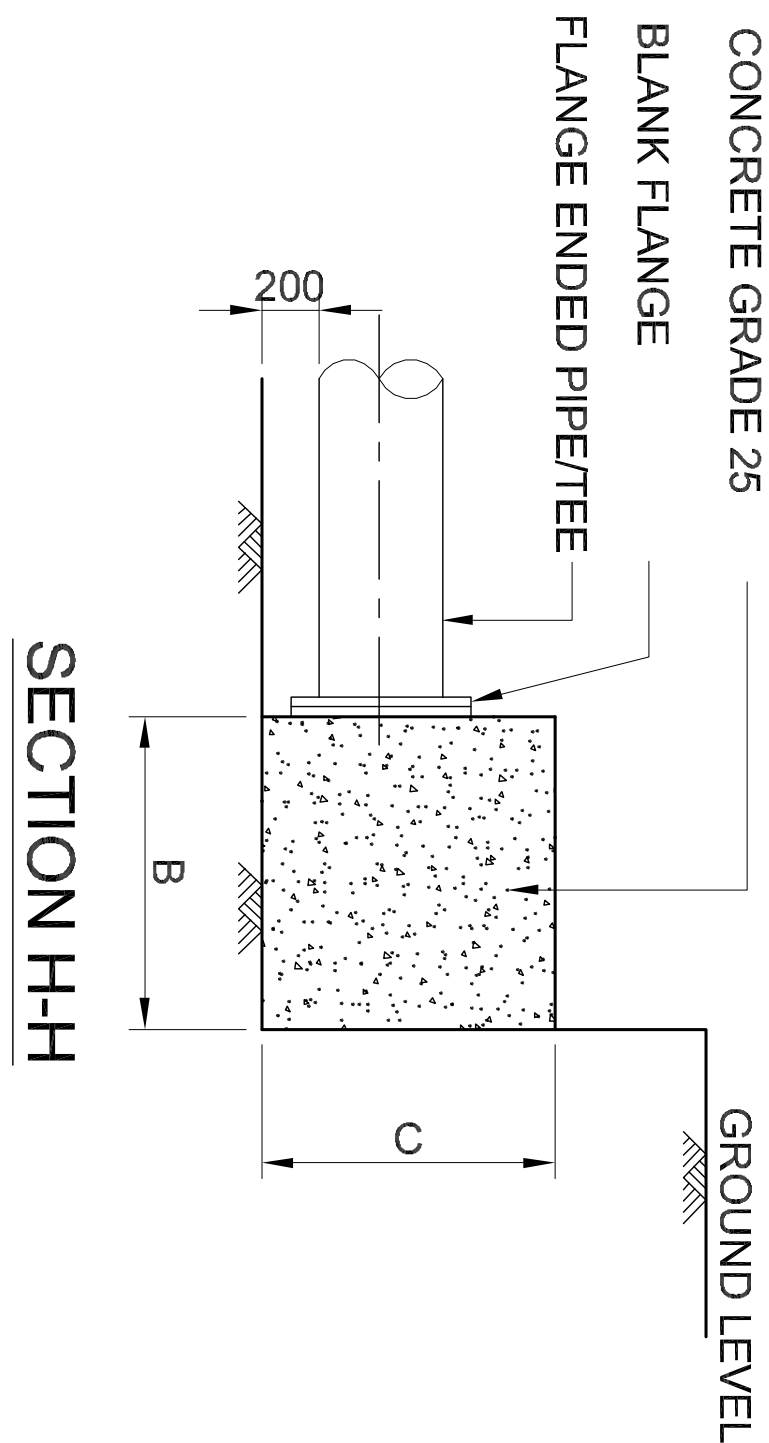

DETAILS OF THRUST BLOCK FOR END CAP

TABLE FOR THRUST BLOCK FOR END CAP				
PIPE OD (mm)	PIPE ND (mm)	A (mm)	B (mm)	C (mm)
125	100	600	300	500
180	150	700	350	600
225	200	900	450	900
280	250	1250	650	950
355	300	1600	800	1000

UNTUK TETUAN
MAJLIS AMANAH RAKYAT (MARA)

MAJLIS AMANAH RAKYAT (MARA)
No 21, Jln Raja Lant, Chow Kit,
5008 Kuala Lumpur,
Wilayah Persekutuan Kuala Lumpur
MARA Hotline : 03-26132000

PAKATAN RUNDING
ZAIN SPENCER SDN BHD
36-B, Jalan SG 3/2,
Pusat Bdr Sri Gombak,
68100 Batu Caves,
Selangor Darul Ehsan
Tel : 03 222 3228
Email : pak.runding@gmail.com

DFR CONSULT SDN. BHD.
(BERH REG. NO: 1605 B/C) (13249272)
NO 8-38, JALAN UP 1/1, Uluay Perdana,
68000, AMPANG SELANGOR DARUL EHSAN
Tel : 019 322 3228
Email : dfrconsult@gmail.com

ASRI QS CONSULT
No 49, Jalan SS 3/10, Taman Sri Gemilak,
68100 Batu Caves, Selangor Darul Ehsan
Tel : 03-6198 8460
E-mail : asriqsconsult@gmail.com

RETIKULASI BEKALAN AIR
- PERINCANGAN (5)

TARIKH : MAC 2026 SKALA : AS SHOWN

DILUKIS OLEH : AZREL

DISEKAI OLEH : IR SPENCER KLUWA

DILULUSKAN OLEH : IR SPENCER KLUWA

PRZS(159-25)-KMBanting-007