


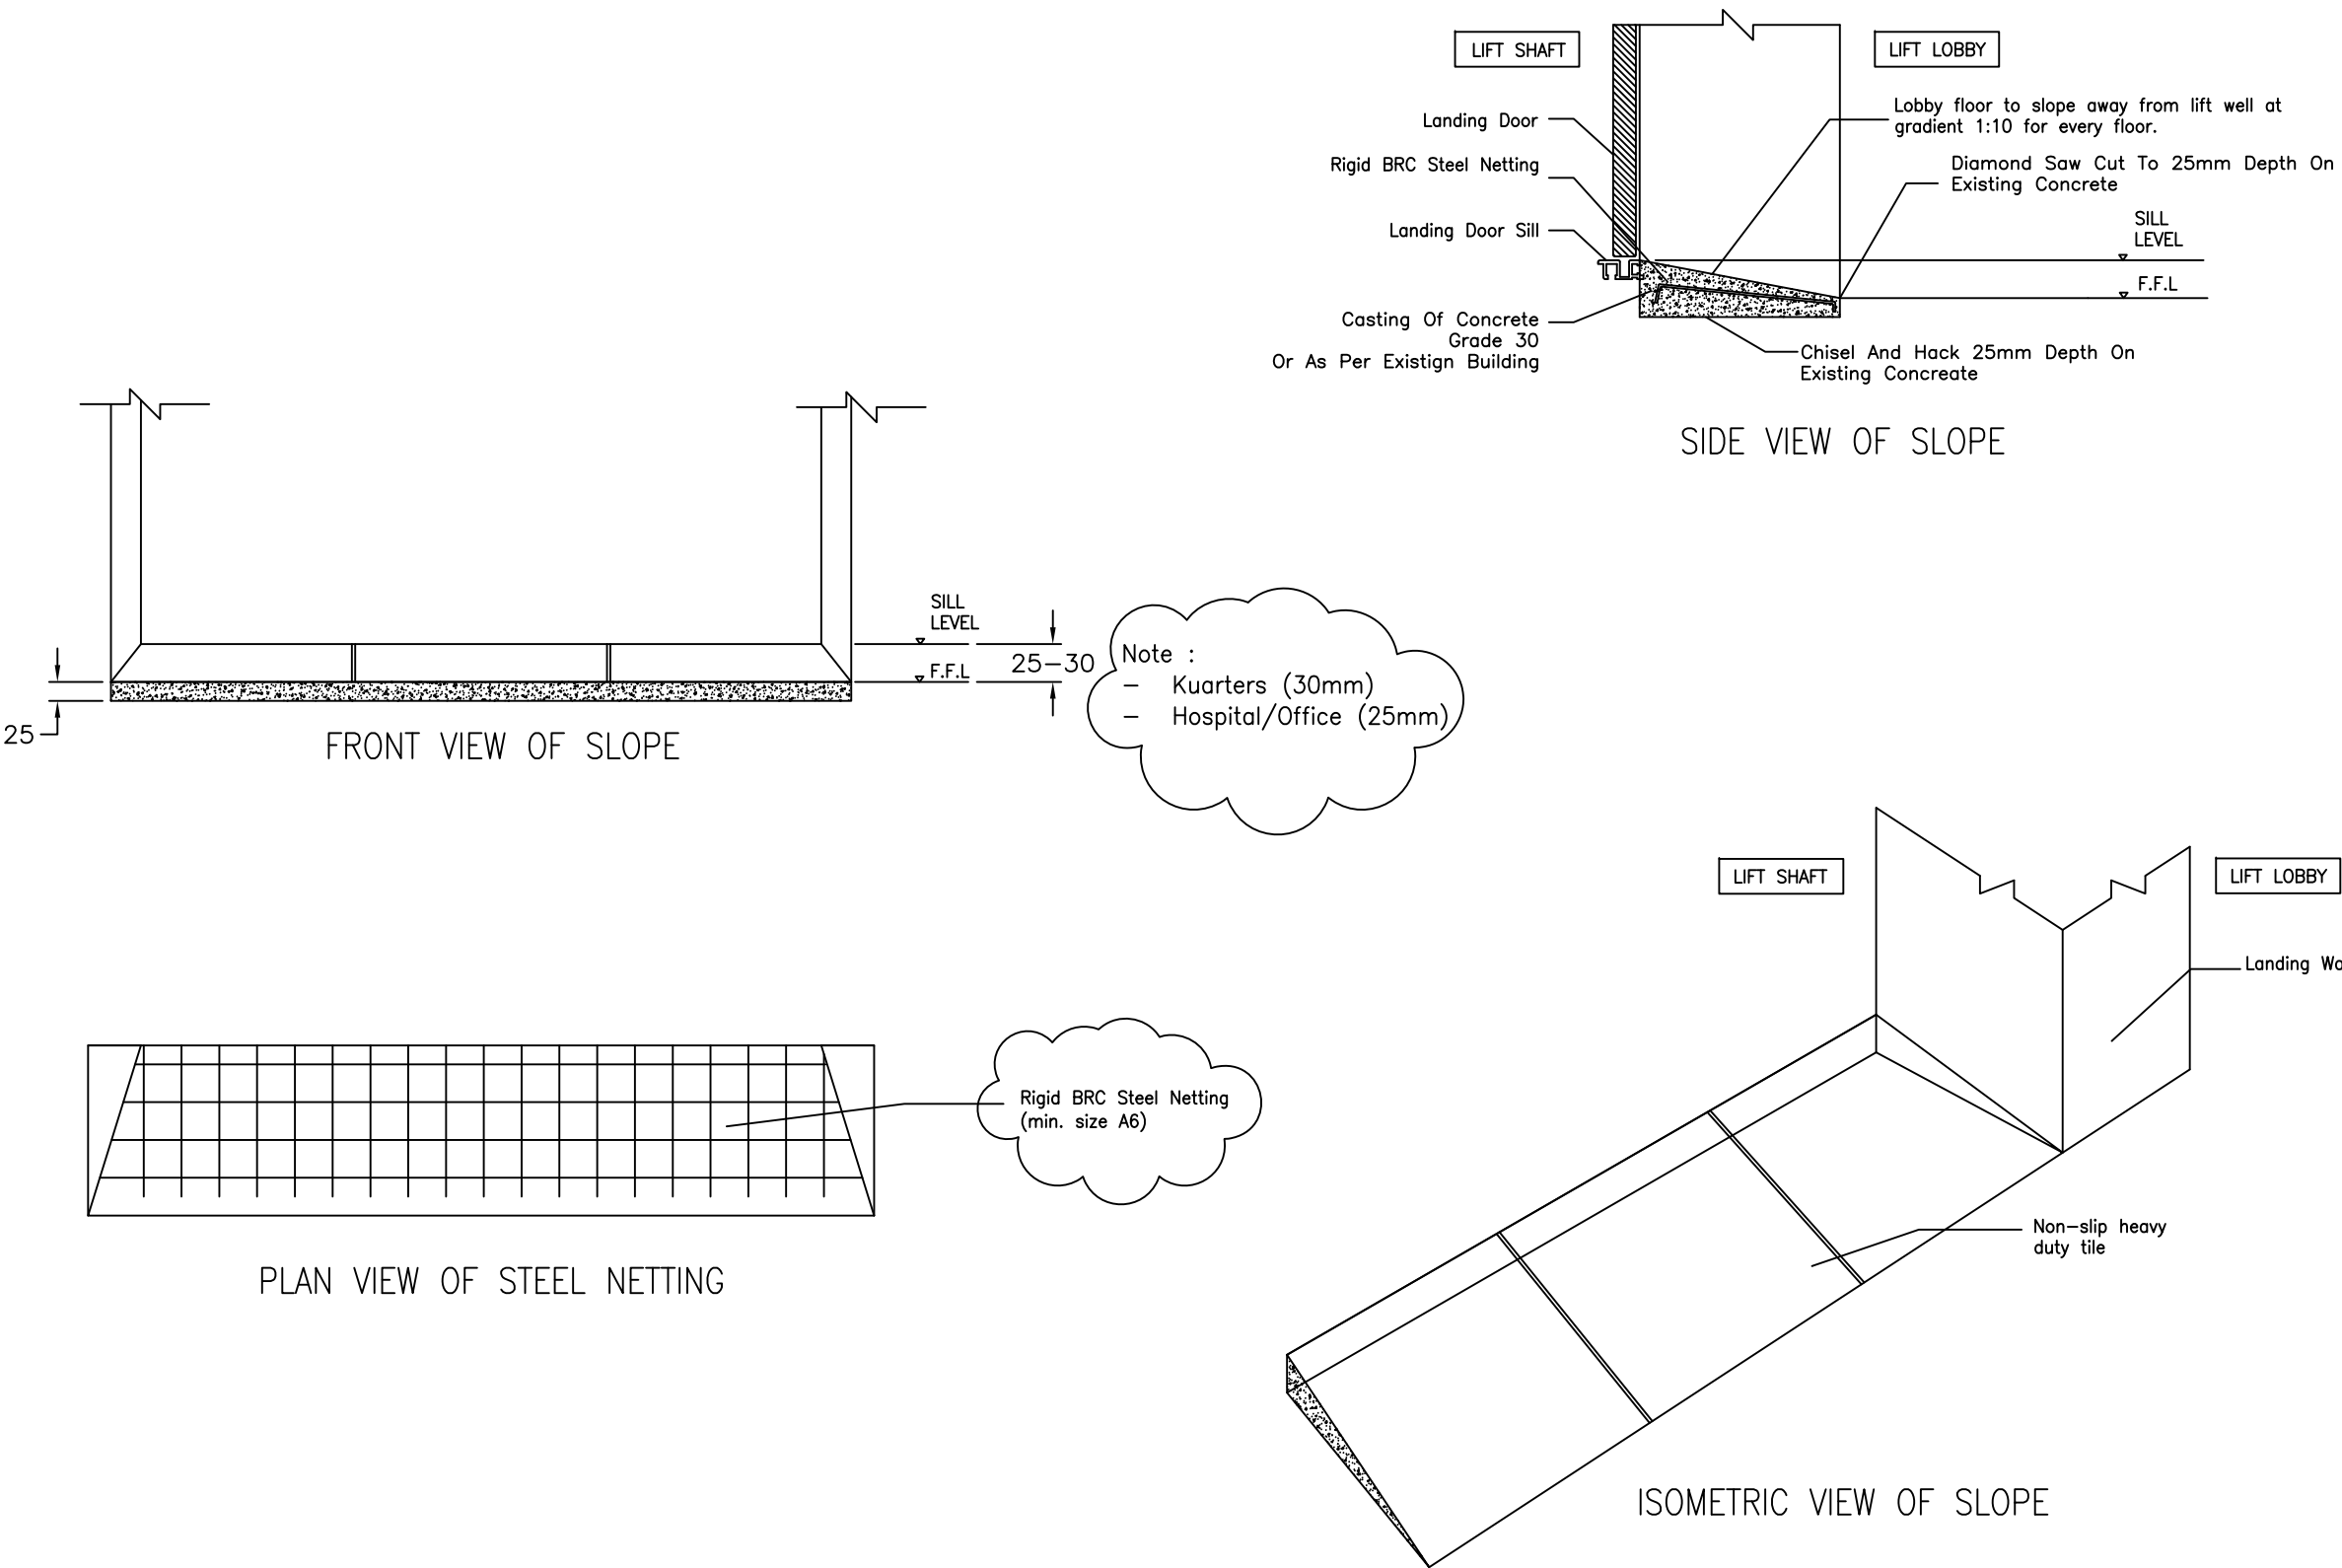

DETAIL C : TYPICAL SLOPE INSTALLATION DRAWING

LUKISAN TENDER

NOTE:	
1. This is tender drawing and shall not be taken as working drawing. 2. All dimensions, unless stated, are approximate measurement in milimeter, the tenderer shall verify these measurements at site for their accuracy. 3. The details shown shall serve as guidelines only. The contractor shall design and install to suit the site condition, subject to S.O. approval. 4. All drawings shown serve as a guideline only and basic features required for each equipment/installations. The tenderer shall comply with the basic features but shall not limit or restrict the offers of better equipment or finishing materials.	
 KERAJAAN MALAYSIA	
 JASA KEPADA RAKYAT	
CAWANGAN KEJURUTERAAN MEKANIKAL Ibu Pejabat JKR Malaysia	
DISAHKAN	
PENGARAH KANAN CAWANGAN KEJURUTERAAN MEKANIKAL XXXXXXX	
PENGARAH KHIDMAT PAKAR CAWANGAN KEJURUTERAAN MEKANIKAL XXXXXXX	
JURUTERA MEKANIKAL PENGUASA KANAN BAHAGIAN PAKAR PERALATAN PENGANGKUTAN DAN KEJURUTERAAN BENDALIR CAWANGAN KEJURUTERAAN MEKANIKAL XXXXXXX	
JURUTERA MEKANIKAL PENGUASA BAHAGIAN PAKAR PERALATAN PENGANGKUTAN DAN KEJURUTERAAN BENDALIR CAWANGAN KEJURUTERAAN MEKANIKAL XXXXXXX	
PROJEK : XXXXXXXXXX	
TAJUK : TYPICAL DRAWING 1	
SKALA : N.T.S.	DISEMAK OLEH : XXXXXXXXXXXXXX
TARIKH : XXX 2023	DILUKIS OLEH : XXXXXXXXXXXXXX

- NOTE:
1. Antivandalisme perspex cover shall be mounted using special head screw.
 2. The perspex shall be designed so that the button can clearly be seen from 1ft (3048 mm) in front of the COP.
 3. Perspex cover and anti vandalism features only applicable for quarters and residential building if not stated.

- NOTE:
1. This is tender drawing and shall not be taken as working drawing.
 2. All dimensions, unless stated, are approximate measurement in millimeter, the tenderer shall verify these measurements at site for their accuracy.
 3. The details shown shall serve as guidelines only. The contractor shall design and install to suit the site condition, subject to S.O. approval.
 4. All drawings shown serve as a guideline only and basic features required for each equipment/installations. The tenderer shall comply with the basic features but shall not limit or restrict the offers of better equipment or finishing materials.
 5. All features for the disabled shall comply with MS 1184:2014/ Amendment 2017 or latest version.



KERAJAAN MALAYSIA



JASA KEPADA RAKYAT

CAWANGAN KEJURUTERAAN MEKANIKAL
Ibu Pejabat JKR Malaysia

DISAHKAN

PENGARAH KANAN
CAWANGAN KEJURUTERAAN MEKANIKAL
XXXXXXX

PENGARAH KHIDMAT PAKAR
CAWANGAN KEJURUTERAAN MEKANIKAL
XXXXXXX

JURUTERA MEKANIKAL PENGUASA KANAN
BAHAGIAN PAKAR PERALATAN PENGANGKUTAN
DAN KEJURUTERAAN BENDALIR
CAWANGAN KEJURUTERAAN MEKANIKAL
XXXXXXX


JURUTERA MEKANIKAL PENGUASA
BAHAGIAN PAKAR PERALATAN PENGANGKUTAN
DAN KEJURUTERAAN BENDALIR
CAWANGAN KEJURUTERAAN MEKANIKAL
XXXXXXX

PROJEK :
XXXXXXXXXX


TAJUK :
TYPICAL DRAWING 2

SKALA : N.T.S.	DISEMAK OLEH : XXXXXXXXXXXXXX
TARIKH : XXX 2023	DILUKIS OLEH : XXXXXXXXXXXXXX

LUKISAN TENDER

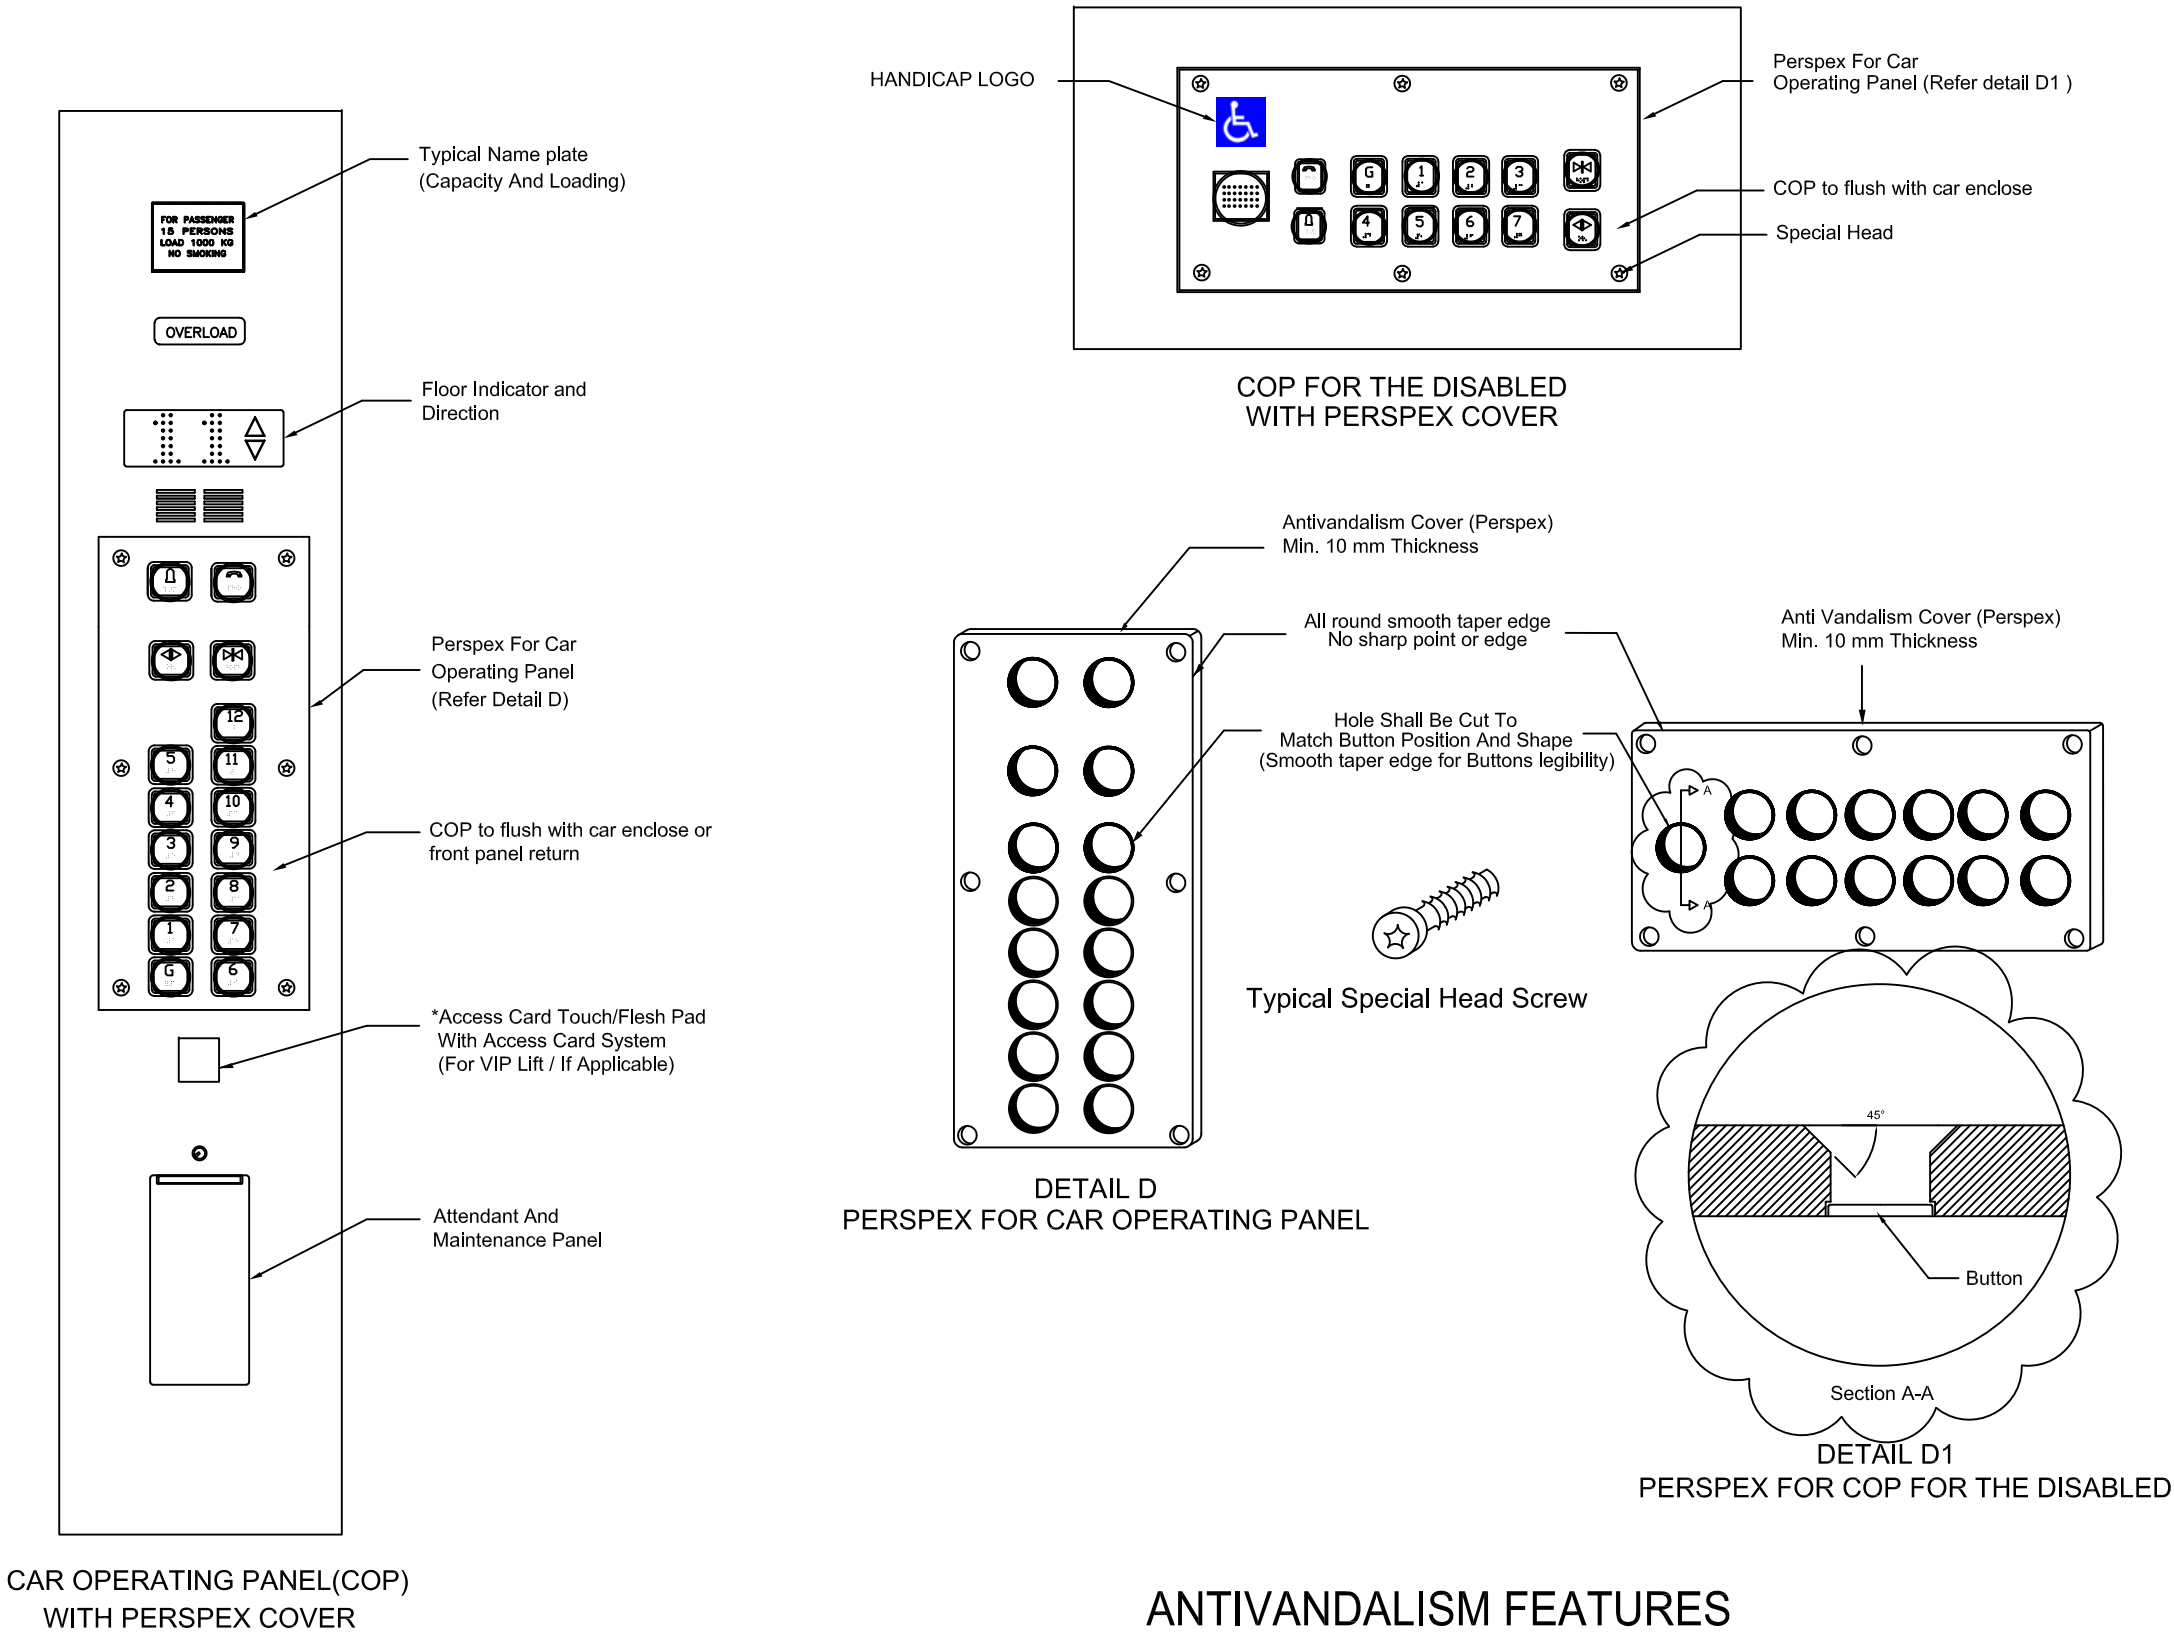


ANTIVANDALISM FEATURES

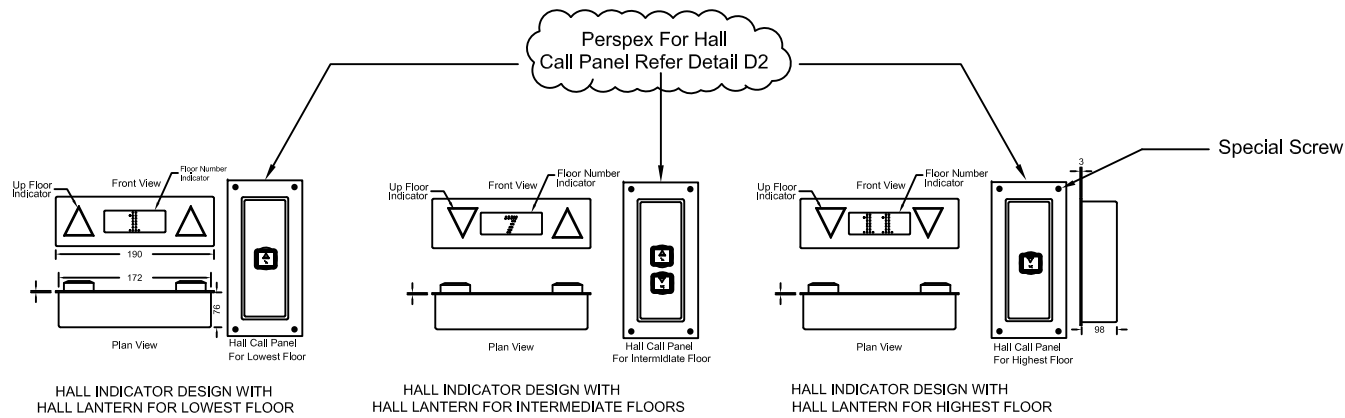


- NOTE:
1. Antivandalisme perspex cover shall be mounted using special head screw.
 2. The perspex shall be designed so that the button can clearly be seen from 1ft (3048 mm) in front of the COP.
 3. Perspex cover and anti vandalism features only applicable for quarters and residential building if not stated.


HALL CALL PANEL, HALL LANTERN WITH INDICATOR DETAILS C/W ANTIVANDALISM FEATURE

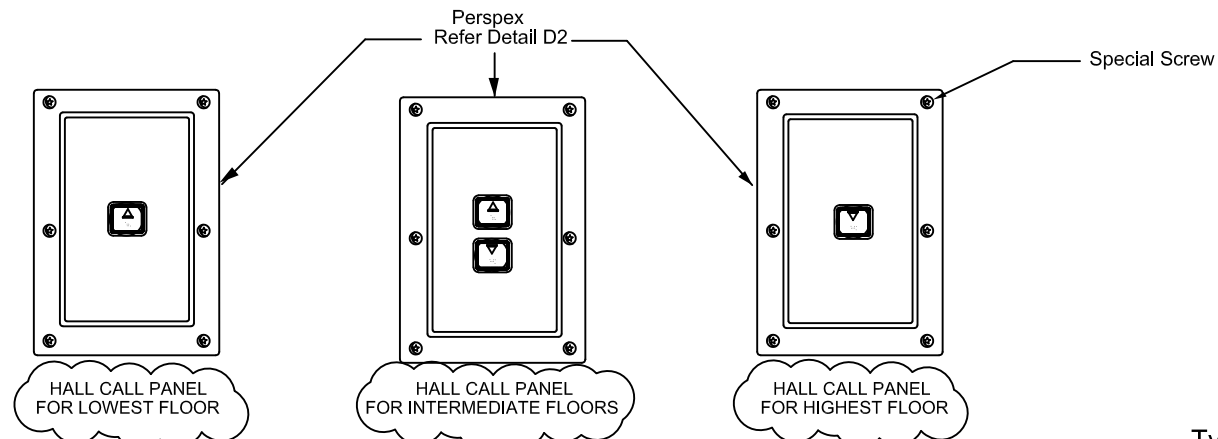

HALL CALL PANEL DETAIL C/W ANTIVANDALISM FEATURE

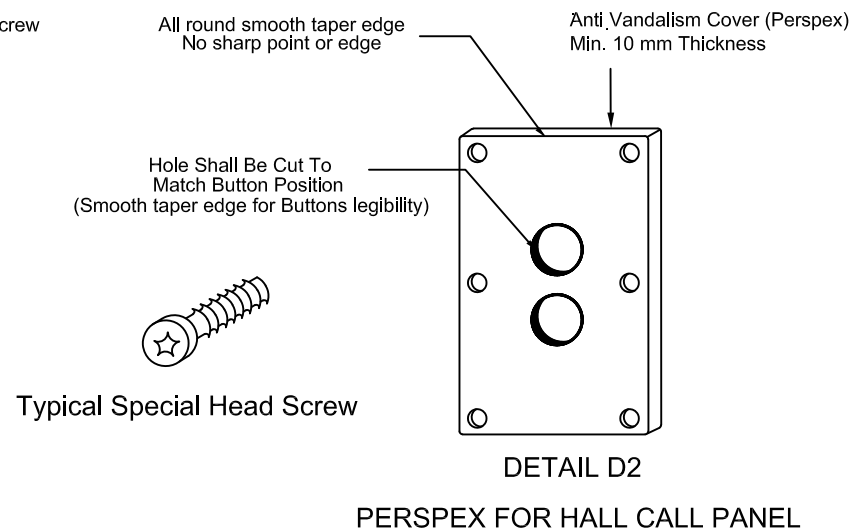



ANTIVANDALISM FEATURES

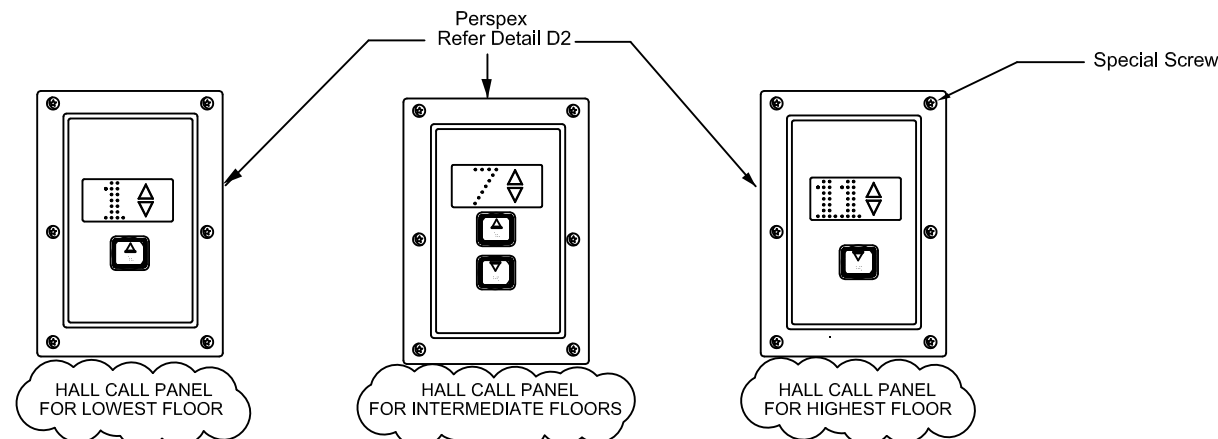

LANDING OPERATING PANEL DETAIL C/W ANTIVANDALISM FEATURE


LUKISAN TENDER

NOTE:	
1. This is tender drawing and shall not be taken as working drawing. 2. All dimensions, unless stated, are approximate measurement in millimeter, the tenderer shall verify these measurements at site for their accuracy. 3. The details shown shall serve as guidelines only. The contractor shall design and install to suit the site condition, subject to S.O. approval. 4. All drawings shown serve as a guideline only and basic features required for each equipment/installations. The tenderer shall comply with the basic features but shall not limit or restrict the offers of better equipment or finishing materials. 5. All features for the disabled shall comply with MS 1184:2014/ Amendment 2017 or latest version.	
 KERAJAAN MALAYSIA	
 JASA KEPADA RAKYAT CAWANGAN KEJURUTERAAN MEKANIKAL Ibu Pejabat JKR Malaysia	
DISAHKAN	
PENGARAH KANAN CAWANGAN KEJURUTERAAN MEKANIKAL XXXXXXX	
PENGARAH KHIDMAT PAKAR CAWANGAN KEJURUTERAAN MEKANIKAL XXXXXXX	
JURUTERA MEKANIKAL PENGUASA KANAN BAHAGIAN PAKAR PERALATAN PENGANGKUTAN DAN KEJURUTERAAN BENDALIR CAWANGAN KEJURUTERAAN MEKANIKAL XXXXXXX	
JURUTERA MEKANIKAL PENGUASA BAHAGIAN PAKAR PERALATAN PENGANGKUTAN DAN KEJURUTERAAN BENDALIR CAWANGAN KEJURUTERAAN MEKANIKAL XXXXXXX	
PROJEK : XXXXXXXXXXXX	
TAJUK : TYPICAL DRAWING 3	
SKALA : N.T.S.	DISEMAK OLEH : XXXXXXXXXXXXXX
TARIKH : XXX 2023	DILUKIS OLEH : XXXXXXXXXXXXXX

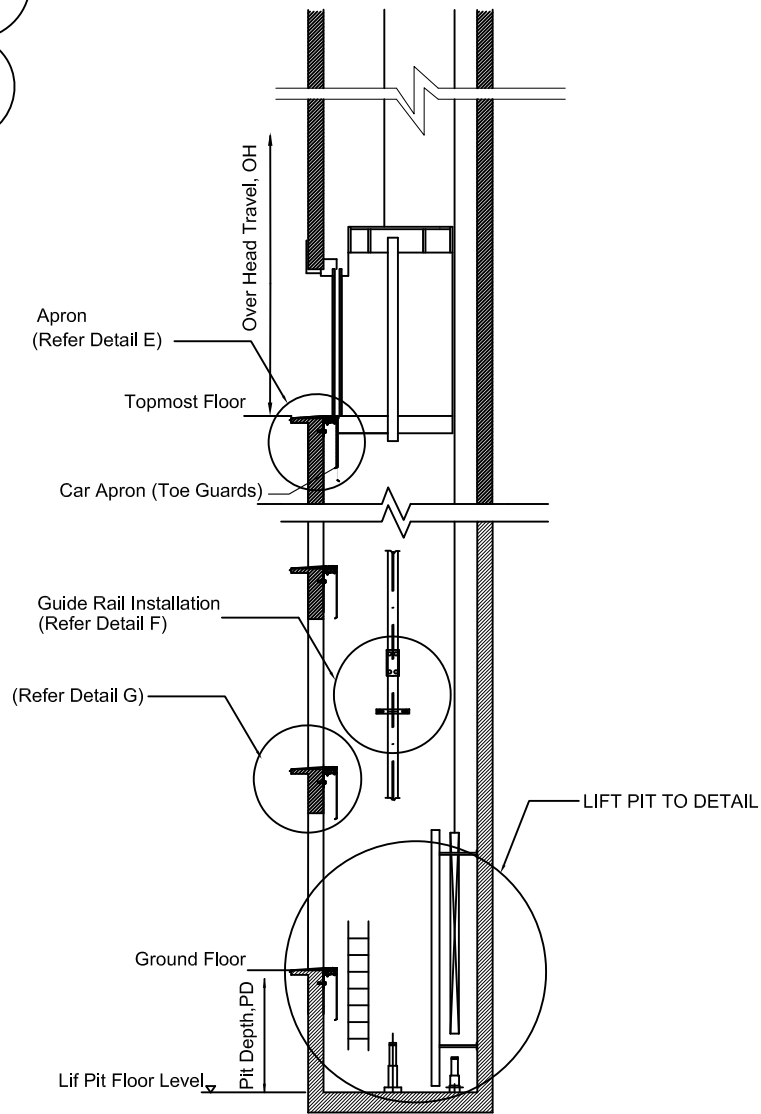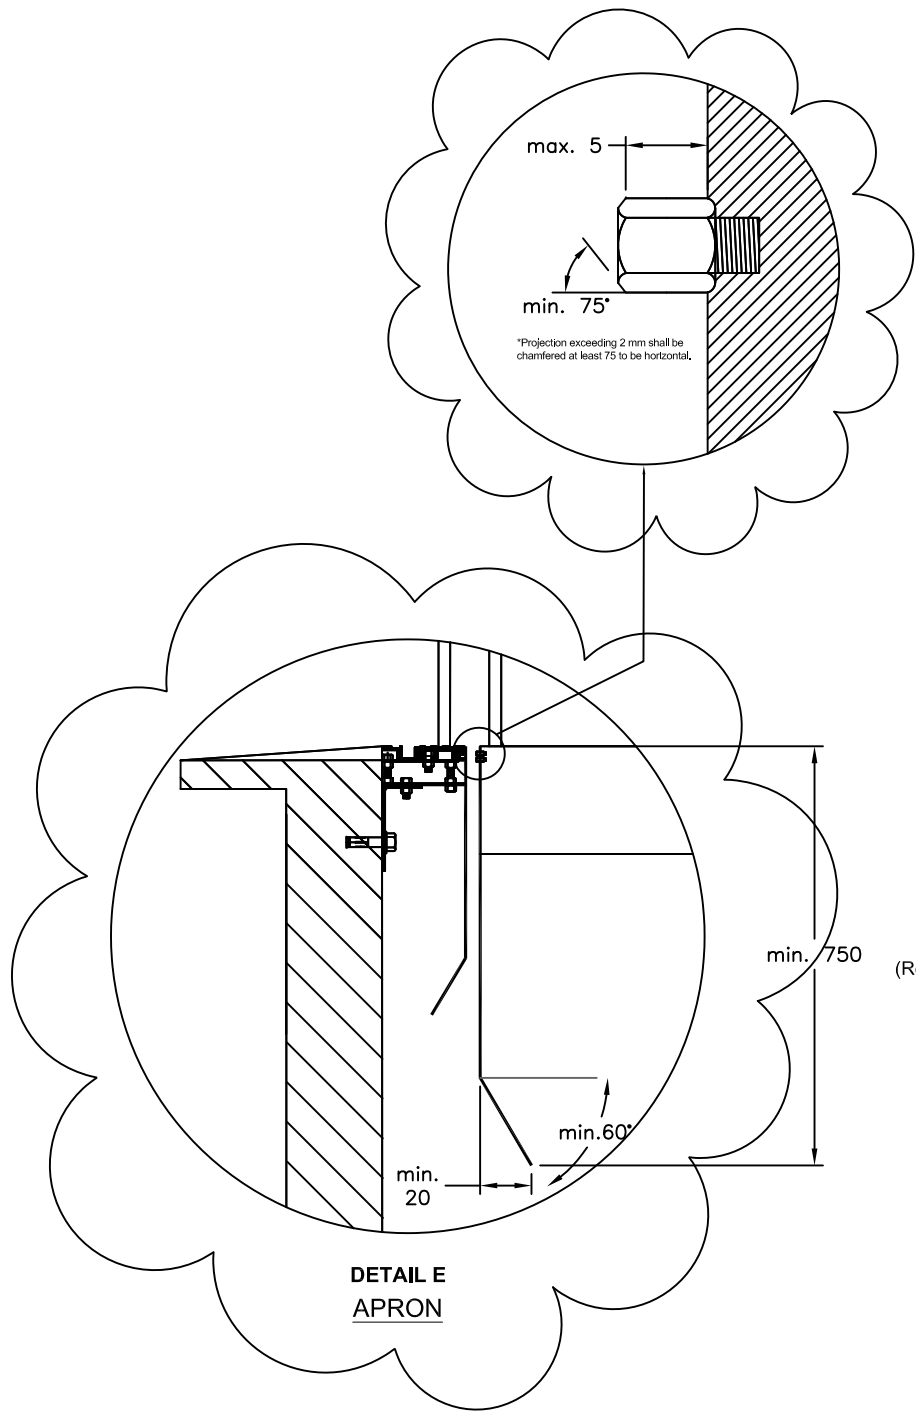


CROSS SECTION VIEW

LIFT HOISTWAY INSTALLATION DETAIL

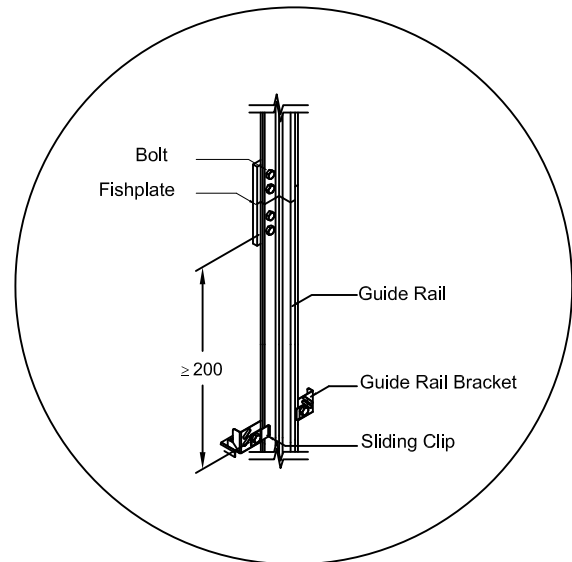

DETAIL F

MINIMUM DISTANCE BETWEEN THE FISHPLATE

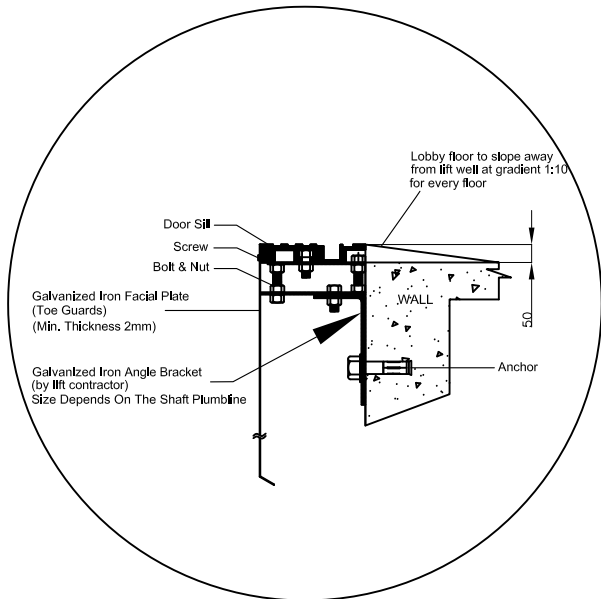

DETAIL G

LANDING DOOR SILL SUPPORT AND SLOPE AT EACH LANDING DOOR

LUKISAN TENDER

- NOTE:
1. This is tender drawing and shall not be taken as working drawing.
 2. All dimensions, unless stated, are approximate measurement in milimeter, the tenderer shall verify these measurements at site for their accuracy.
 3. The details shown shall serve as guidelines only. The contractor shall design and install to suit the site condition, subject to S.O. approval.
 4. All drawings shown serve as a guideline only and basic features required for each equipment/installations. The tenderer shall comply with the basic features but shall not limit or restrict the offers of better equipment or finishing materials.



KERAJAAN MALAYSIA



JASA KEPADA RAKYAT

CAWANGAN KEJURUTERAAN MEKANIKAL
Ibu Pejabat JKR Malaysia

DISAHKAN

PENGARAH KANAN
CAWANGAN KEJURUTERAAN MEKANIKAL
XXXXXXX

PENGARAH KHIDMAT PAKAR
CAWANGAN KEJURUTERAAN MEKANIKAL
XXXXXXX


JURUTERA MEKANIKAL PENGUASA KANAN
BAHAGIAN PAKAR PERALATAN PENGANGKUTAN
DAN KEJURUTERAAN BENDALIR
CAWANGAN KEJURUTERAAN MEKANIKAL
XXXXXXX

JURUTERA MEKANIKAL PENGUASA
BAHAGIAN PAKAR PERALATAN PENGANGKUTAN
DAN KEJURUTERAAN BENDALIR
CAWANGAN KEJURUTERAAN MEKANIKAL
XXXXXXX



PROJEK :
XXXXXXXXXX

TAJUK :
TYPICAL DRAWING 4

SKALA : N.T.S.	DISEMAK OLEH : XXXXXXXXXXXXXX
TARIKH : XXX 2023	DILUKIS OLEH : XXXXXXXXXXXXXX

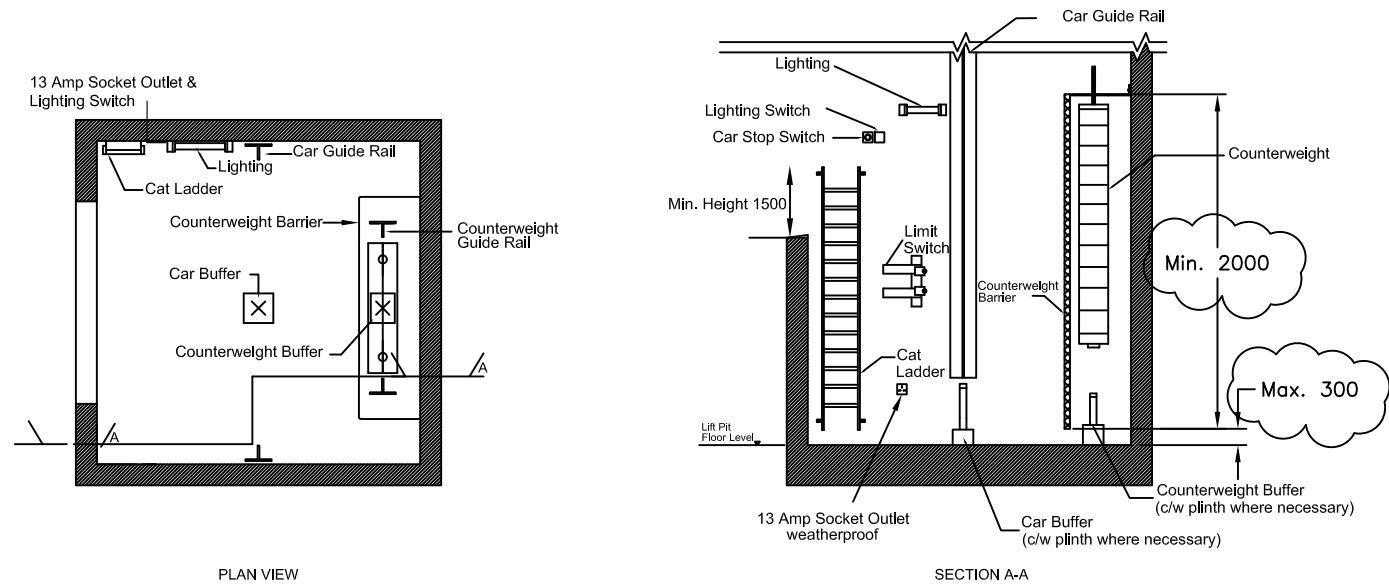


LIFT PIT DETAIL

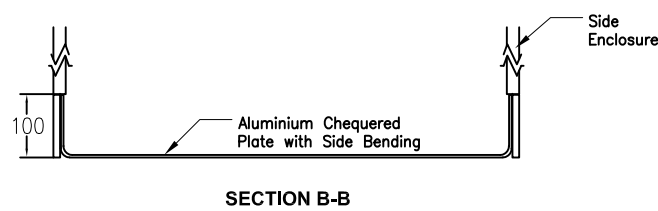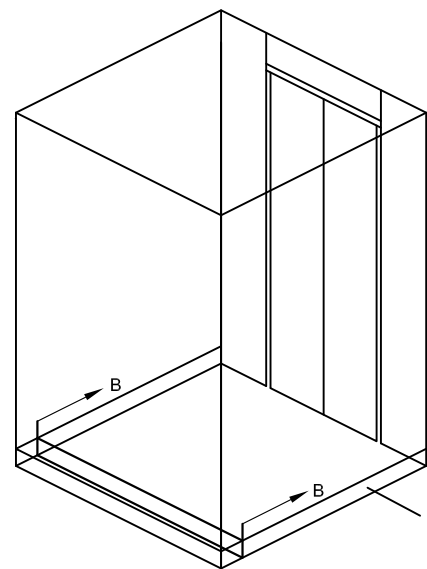


5mm thick aluminium chequered plate flooring with side bending (except car door and front return panel side). The height of the bending shall be 100mm.

CAR FLOORING SIDE SKIRTING

Note : Every connection (e.g. welding) aluminium chequered plate shall be watertight.

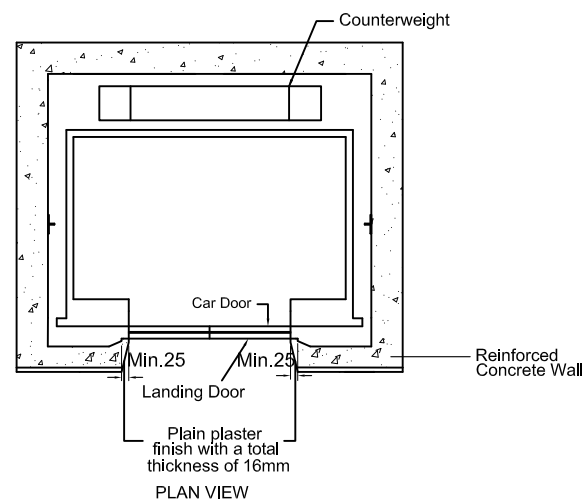

DETAIL OF DOOR JAMB

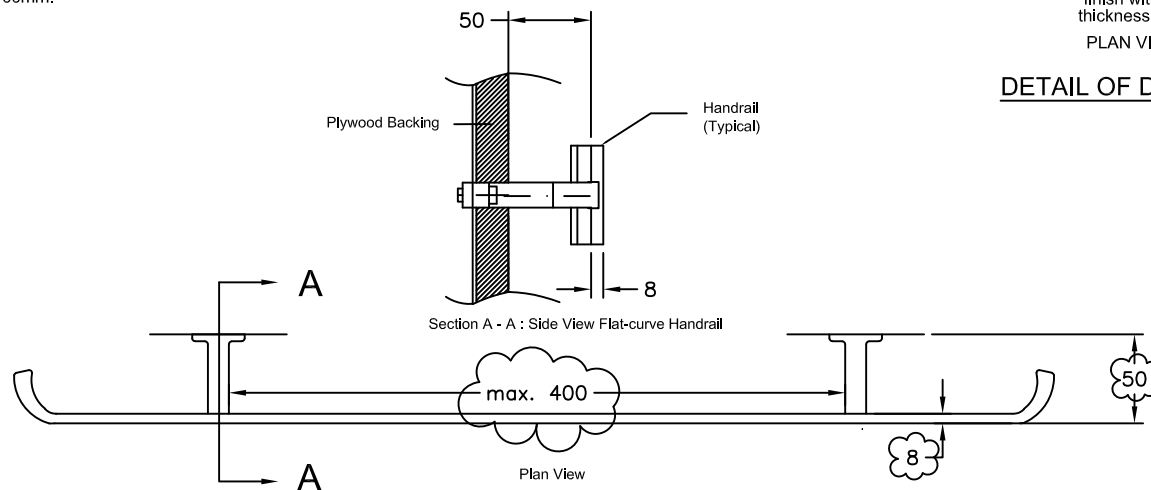

FLAT-CURVE HANDRAIL

LUKISAN TENDER

NOTE:

1. This is tender drawing and shall not be taken as working drawing.
2. All dimensions, unless stated, are approximate measurement in milimeter, the tenderer shall verify these measurements at site for their accuracy.
3. The details shown shall serve as guidelines only. The contractor shall design and install to suit the site condition, subject to S.O. approval.
4. All drawings shown serve as a guideline only and basic features required for each equipment/installations. The tenderer shall comply with the basic features but shall not limit or restrict the offers of better equipment or finishing materials.



KERAJAAN MALAYSIA



JASA KEPADA RAKYAT

CAWANGAN KEJURUTERAAN MEKANIKAL
Ibu Pejabat JKR Malaysia

DISAHKAN

PENGARAH KANAN
CAWANGAN KEJURUTERAAN MEKANIKAL
XXXXXXX

PENGARAH KHIDMAT PAKAR
CAWANGAN KEJURUTERAAN MEKANIKAL
XXXXXXX

JURUTERA MEKANIKAL PENGUASA KANAN
BAHAGIAN PAKAR PERALATAN PENGANGKUTAN
DAN KEJURUTERAAN BENDALIR
CAWANGAN KEJURUTERAAN MEKANIKAL
XXXXXXX

JURUTERA MEKANIKAL PENGUASA
BAHAGIAN PAKAR PERALATAN PENGANGKUTAN
DAN KEJURUTERAAN BENDALIR
CAWANGAN KEJURUTERAAN MEKANIKAL
XXXXXXX

PROJEK :
XXXXXXXXXXXX

TAJUK :
TYPICAL DRAWING 5

SKALA :
N.T.S.

DISEMAK OLEH :
XXXXXXXXXXXXXX

TARIKH :
XXX 2023

DILUKIS OLEH :
XXXXXXXXXXXXXX