


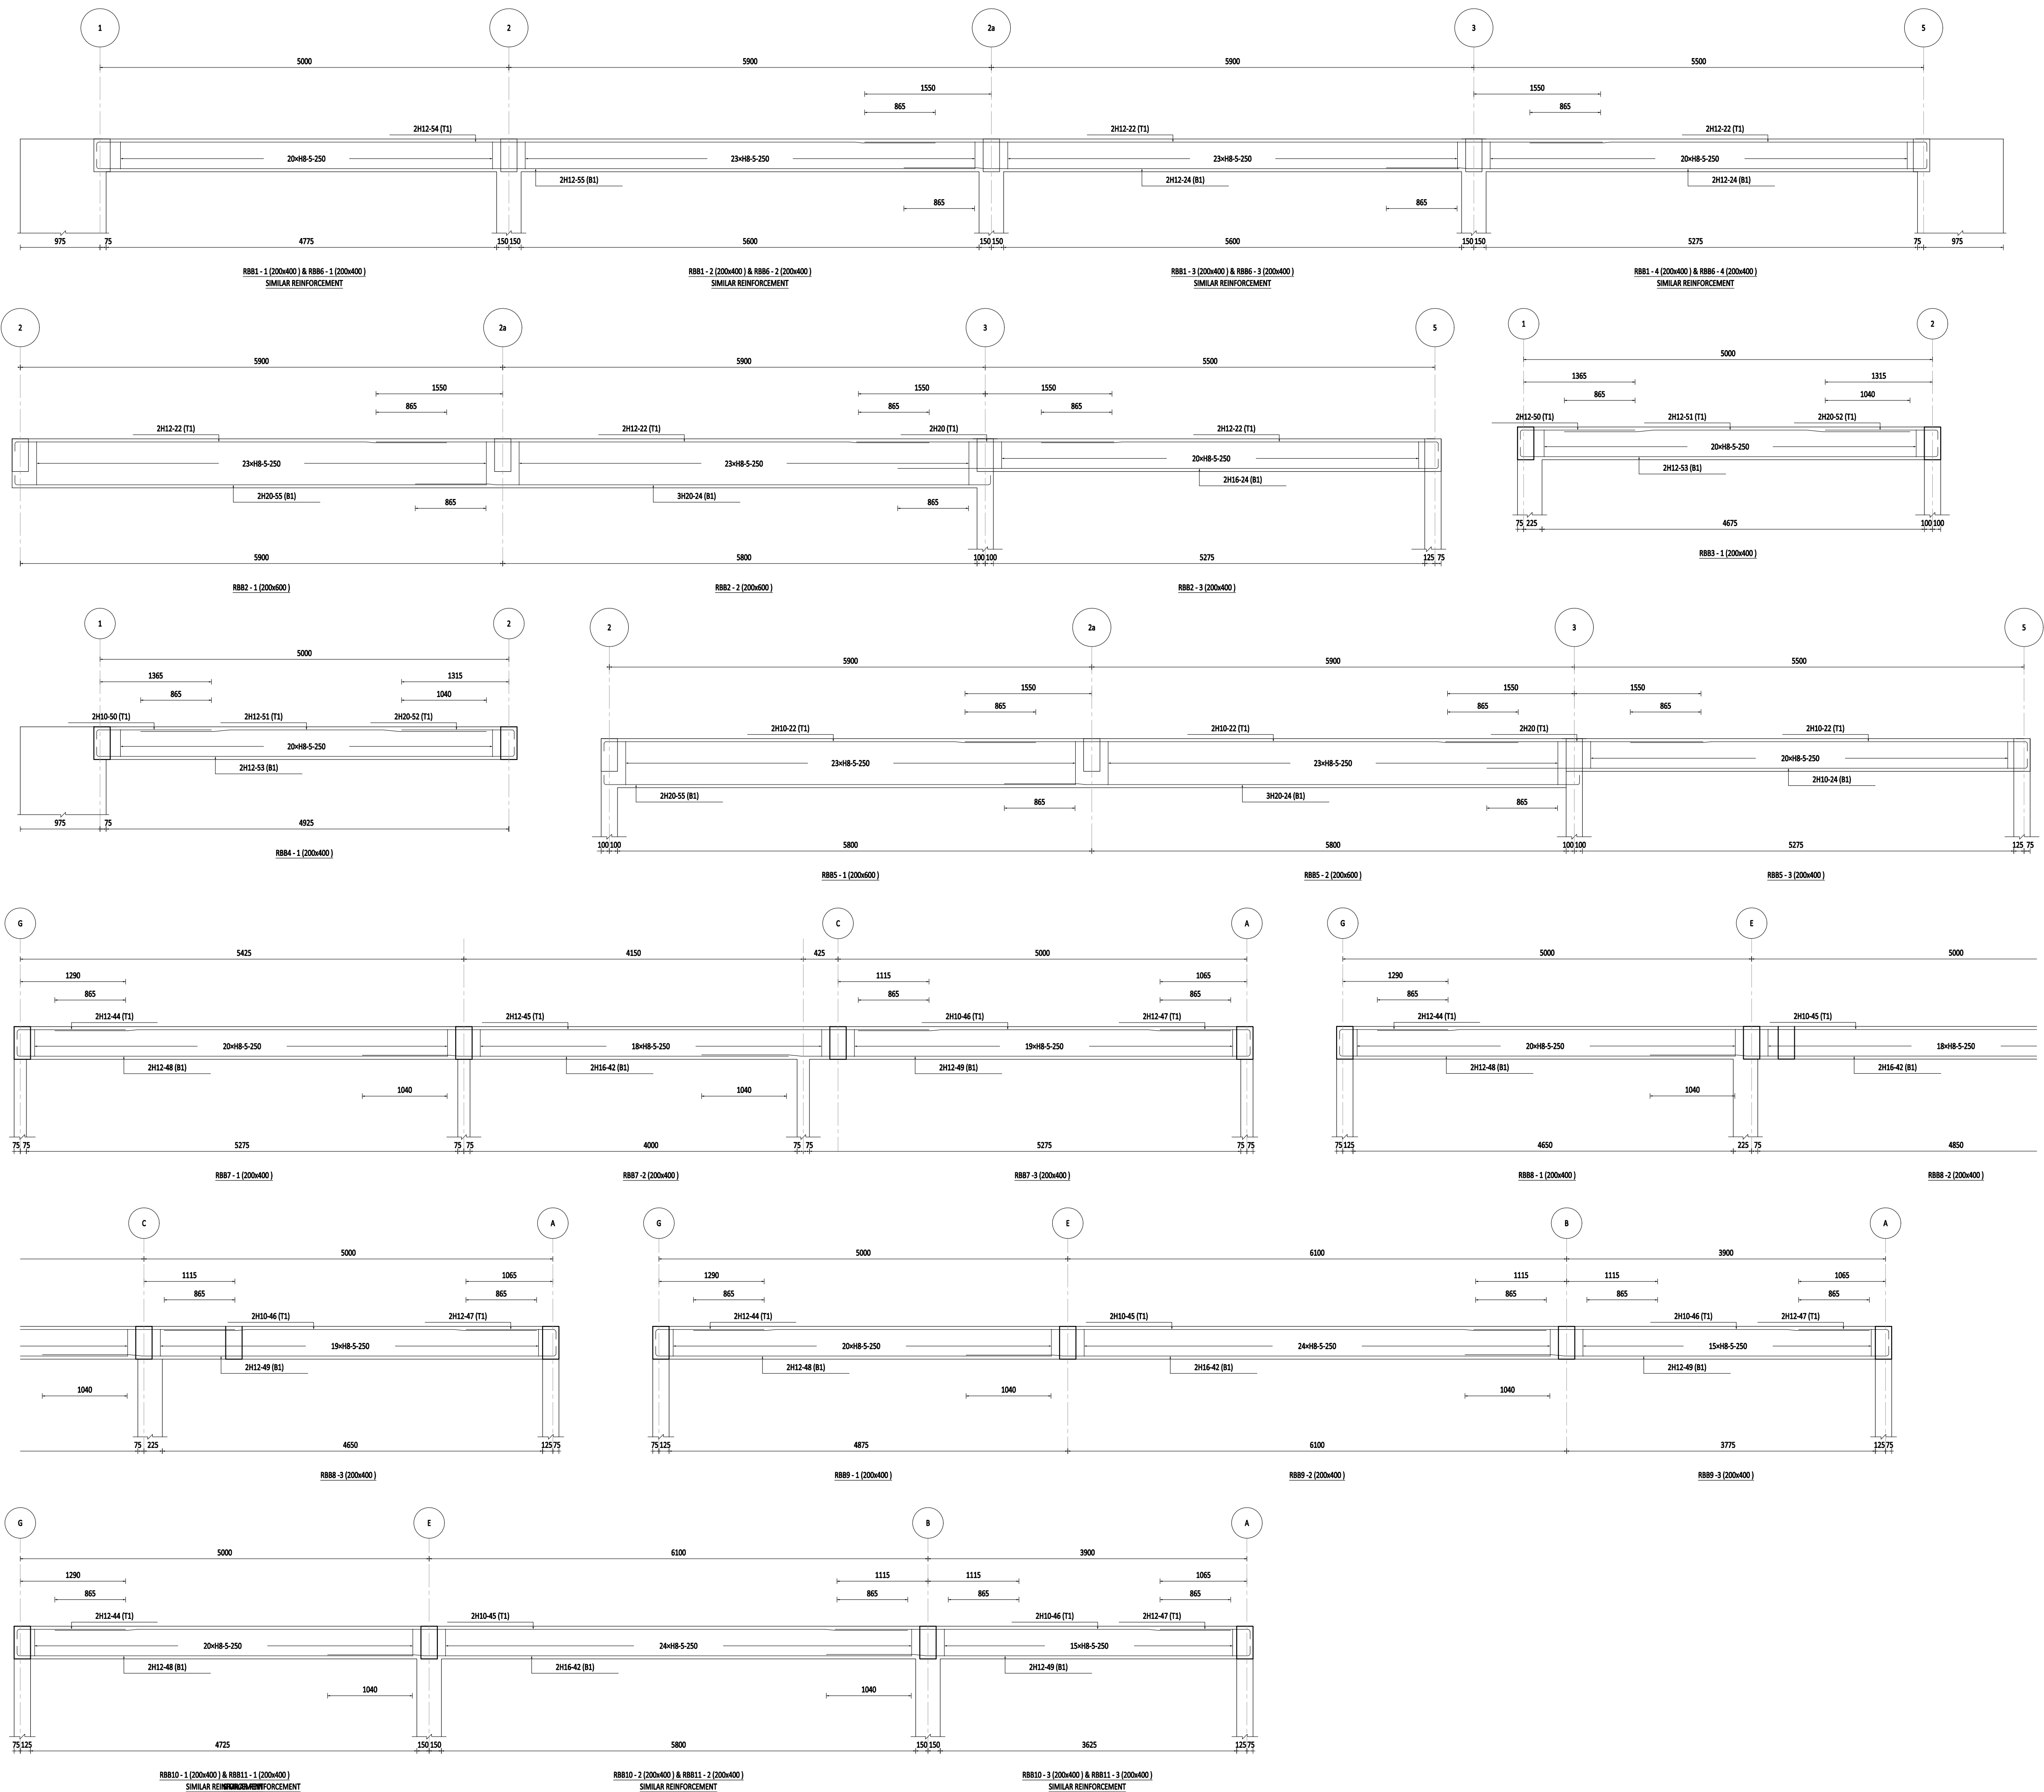

-	-/-/2026	-
No.	TARIKH	PINDAAN

NAMA, TANDATANGAN PEMILIK :

MAJLIS AMANAH RAKYAT (MARA)

IBU PEJABAT MARA
21, JALAN MARA
50609 KUALA LUMPUR.

PROJEK :
CADANGAN TAMBAHAN DAN PERUBAHAN SERTA MENAIK
TARAF PEJABAT PUSAT PEMBANGUNAN REKABENTUK
MALAYSIA (MALAYSIA DESIGN DEVELOPMENT CENTRE – DDEC)
DI ATAS SEBAHAGIAN LOT 300, SEKSYEN 63, NO.22, JALAN
KIA PENG KUALA LUMPUR, WILAYAH PERSEKUTUAN.

UNTUK MAJLIS AMANAH RAKYAT (MARA)

TAJUK LUKISAN:
BLOCK D
– ROOF BEAM DETAILS 1 OF 1

JURUTERA PERUNDING C&S

PERUNDING EXTI SDN BHD

C-02-11, JALAN SRI KENARI 12, TAMAN SRI KENARI,
43000 KAJANG, SELANGOR DARUL EHSAN
TEL : 03-8734 2827/30 FAX : 03-8734 2832
E_MAIL : general@perundingexti.com

TANDATANGAN JURUTERA PERUNDING			
I hereby certify that these work have been designed by me in accordance with sound engineering practice and in compliance with The Latest Edition of The Uniform Building By Laws 1984 and The Street, Drainage And Building Act 1974 and that I take full responsibility for the design, proper performance and site supervision of the same.			
DILUKIS	FA	TARIKH	DEC 2025
DISEMAK	IR. HJ. AZMAN	UKURAN	1:40
NO. LUKISAN			
EXTI/2204/DDEC/BLOCK D/S/RB/DET/01			-