
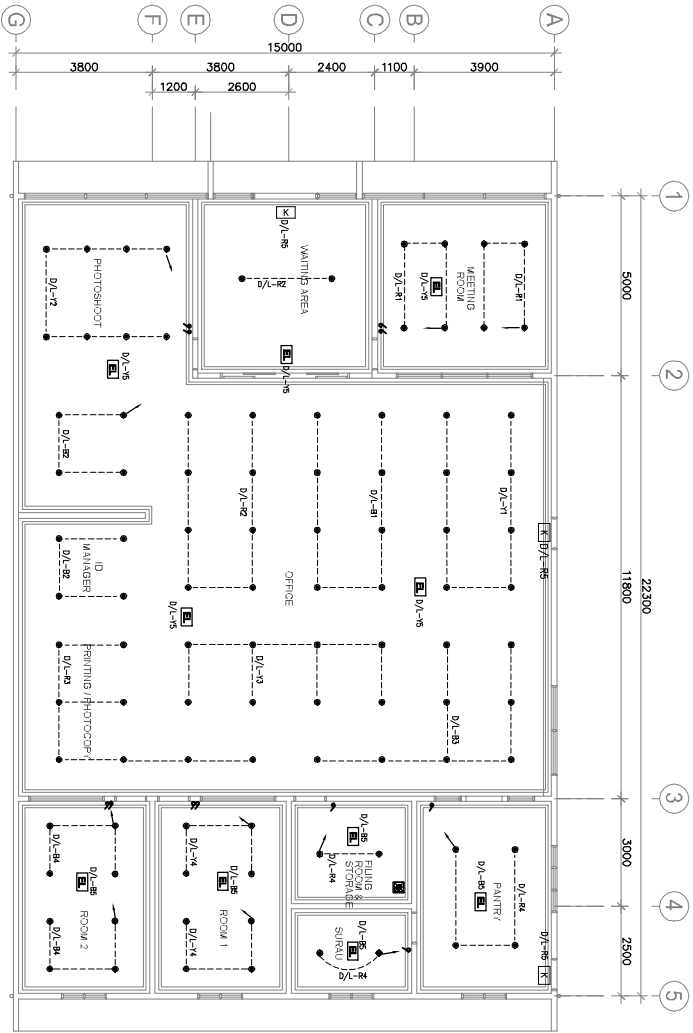



LEGEND		
SYMBOL	DESCRIPTION	QTY
•	1 X 19W LED DOWNLIGHT WITH MIN LUMEN OF 2300lm	2
•	1 X 15W LED DOWNLIGHT WITH MIN LUMEN OF 1633lm	96
D.D	1 X 14W T8 LED C/W DARK DIFFUSER WITH MIN LUMEN OF 2100lm	3
EB	LED EMERGENCY LIGHT (RECESSED / SURFACE)	10
LED	LED YELLOW SIGN	3
EXH	EXHAUST FAN POINT (INTERLOCK WITH LIGHTING)	
✓	LIGHT SWITCH MOUNTED AT 1500mm AFL	
✓	AIR-COND. SWITCH C/W 20A DP SWITCH WITH NEON INDICATOR AND EARTH MOUNTED AT 1500mm AFL	
—	UPVC UNDERFLOOR TROUSING, 2 NOS 750mm x 25mm AND 1 NO 1500mm x 25mm	
EM	EXISTING METER ELECTRIC	

LEGEND		
SYMBOL	DESCRIPTION	QTY
☎	TELEPHONE OUTLET	30
DO	DATA OUTLET	34
ED	HAND DRYER	78
AS	13A SWITCH SOCKET OUTLET MOUNTED AT 15mm AFL	2
AP	ARCOUND POINT	6
✓	ARCOUND POINT MOUNTED ABOVE CEILING	1
EDB	ELECTRICAL DISTRIBUTION BOARD	14
EM	250mm x 250mm 3 COMPARTMENT SERVICE BOXES	

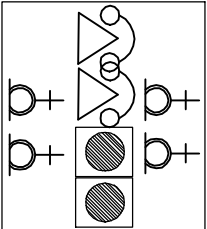

PELAN SILING (BLOK D)

SCALE : 1:100

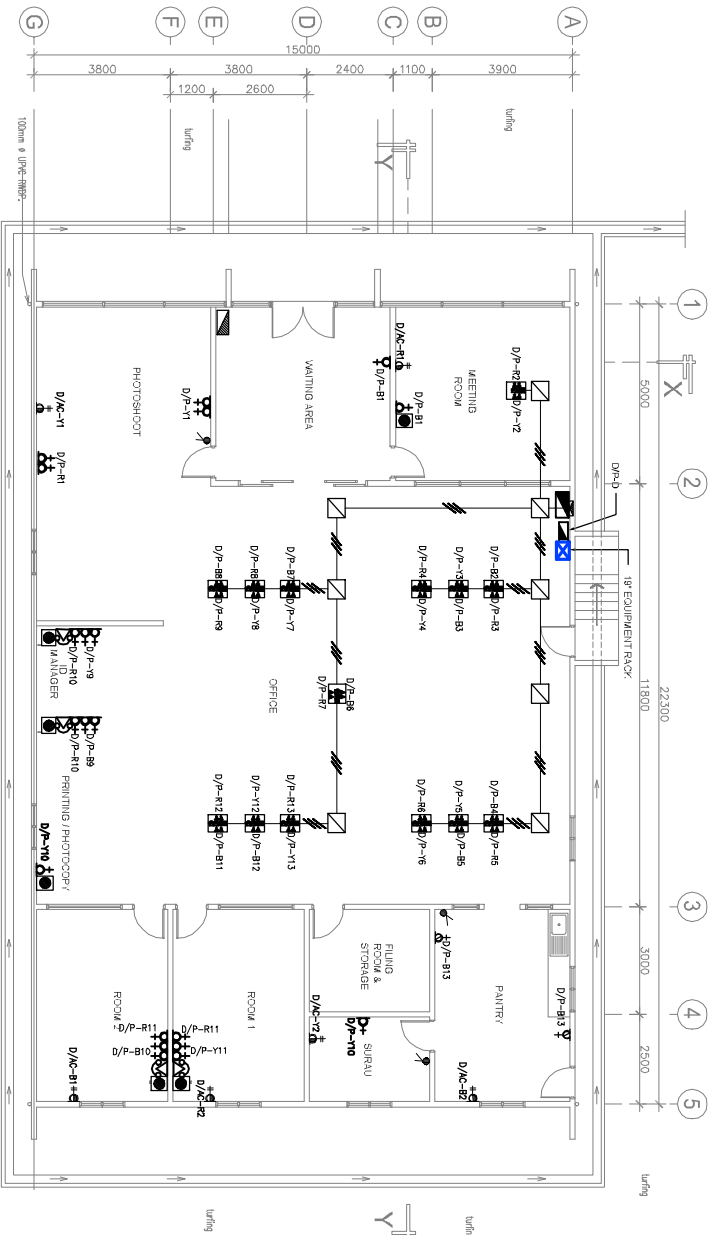

PELAN LANTAI (BLOK D)

SCALE : 1:100

COP PERDAFTARAN JABATAN	NO SIRI
COP KELUASANTANDANTANGAN	
PEMILIK :	
MALIS AMANAH RAKYAT (MARA) Ibu Pejabat MARA 21, Jalan MARA 50009 KUALA LUMPUR	
PENGINJAN :	
MALAYSIA DESIGN 22, Jalan KITA 50000 KUALA LUMPUR WILAH PERSEKUTUAN KUALA LUMPUR.	
PERUNDING JURUTERA SIVIL/STRUKTUR :	
PERUNDING EXTI SDN BHD C-102-11, JALAN SEN KEMU 12, TAMAN SEN KEMU, 5000 KUALA LUMPUR, SELMANOR DEUTEL BSNK.	
PERUNDING JURUTERA ELEKTRIKAL/MEKANIKA :	
DPI KONSULT SDN BHD SUITE 121, BLOK A, KILANG GEMILU POKL, NO. 16, JALAN 17/54, TAMAN TAN SRI LEE YAU LAM, 47001 PETALING JAYA, SELMANOR DEUTEL BSNK.	
PERUNDING UKUR BAHAN :	
JURUKUR BAHAN PERDANA, PERDANA NO. 16, JALAN 17/54, TAMAN TAN SRI LEE YAU LAM, 47001 PETALING JAYA, SELMANOR DEUTEL BSNK.	
TAJUK PROJEK:	
CAMANGAN TAMBAHAN DAN PERUBAHAN SERTA MENAKTARAF PEJABAT PUSAT PERBANGUNAN REKABENTUK MALAYSIA (MALAYSIA DESIGN DEVELOPMENT CENTRE - DDEC) DI ATAS SEBAGAIAN LOT 300, SEKSYEN 63, NO. 22, JALAN KITA PENG KUALA LUMPUR, WUKIM BANDAR KUALA LUMPUR, UNTUK MALIS AMANAH RAKYAT (MARA)	
TAJUK LUKSAN	
BLOCK D LIGHTING & POWER LAYOUT	
PERINGIN	
ARAH DESIGN PARTNERSHIP 23-25, Jalan Wangsa Setia 3, Wangsa Melawati, 58000 KUALA LUMPUR Email : info@arahdesign.com.my arahdesign@gmail.com	
TAMBAHAN LUKSAN A. Huzair bin Abdul Nour No. 16, Jalan 17/54, Taman Tan Sri Lee Yau Lam, 47001 Petaling Jaya, Selangor Darul Ehsan.	
DISEKAJOLEH : I. NOR TARIKH : February 2025	
HAKCIPTA TERPUJAH Lukisan ini adalah hak cipta eksklusif. Tidak dibenarkan menyalin, mengedit, mengimpor, atau menjual kembali lukisan ini tanpa izin tertulis dari ARKITEK PROFESIONAL Konsultansi perancang lukisan ini adalah hak cipta eksklusif. Tidak dibenarkan menyalin, mengimpor, atau menjual kembali lukisan ini tanpa izin tertulis dari ARKITEK PROFESIONAL Konsultansi perancang lukisan ini adalah hak cipta eksklusif. Tidak dibenarkan menyalin, mengimpor, atau menjual kembali lukisan ini tanpa izin tertulis dari ARKITEK PROFESIONAL	
NO LUKSAN : . . DPI-1910DEECITDEL-L-02	
NO PROJEK : . .	
PRELIMINARY DRAWING SUBMISSION DRAWING CONSTRUCTION DRAWING	
ESTIMATE DRAWING RENDER DRAWING AS BUILT DRAWING	